

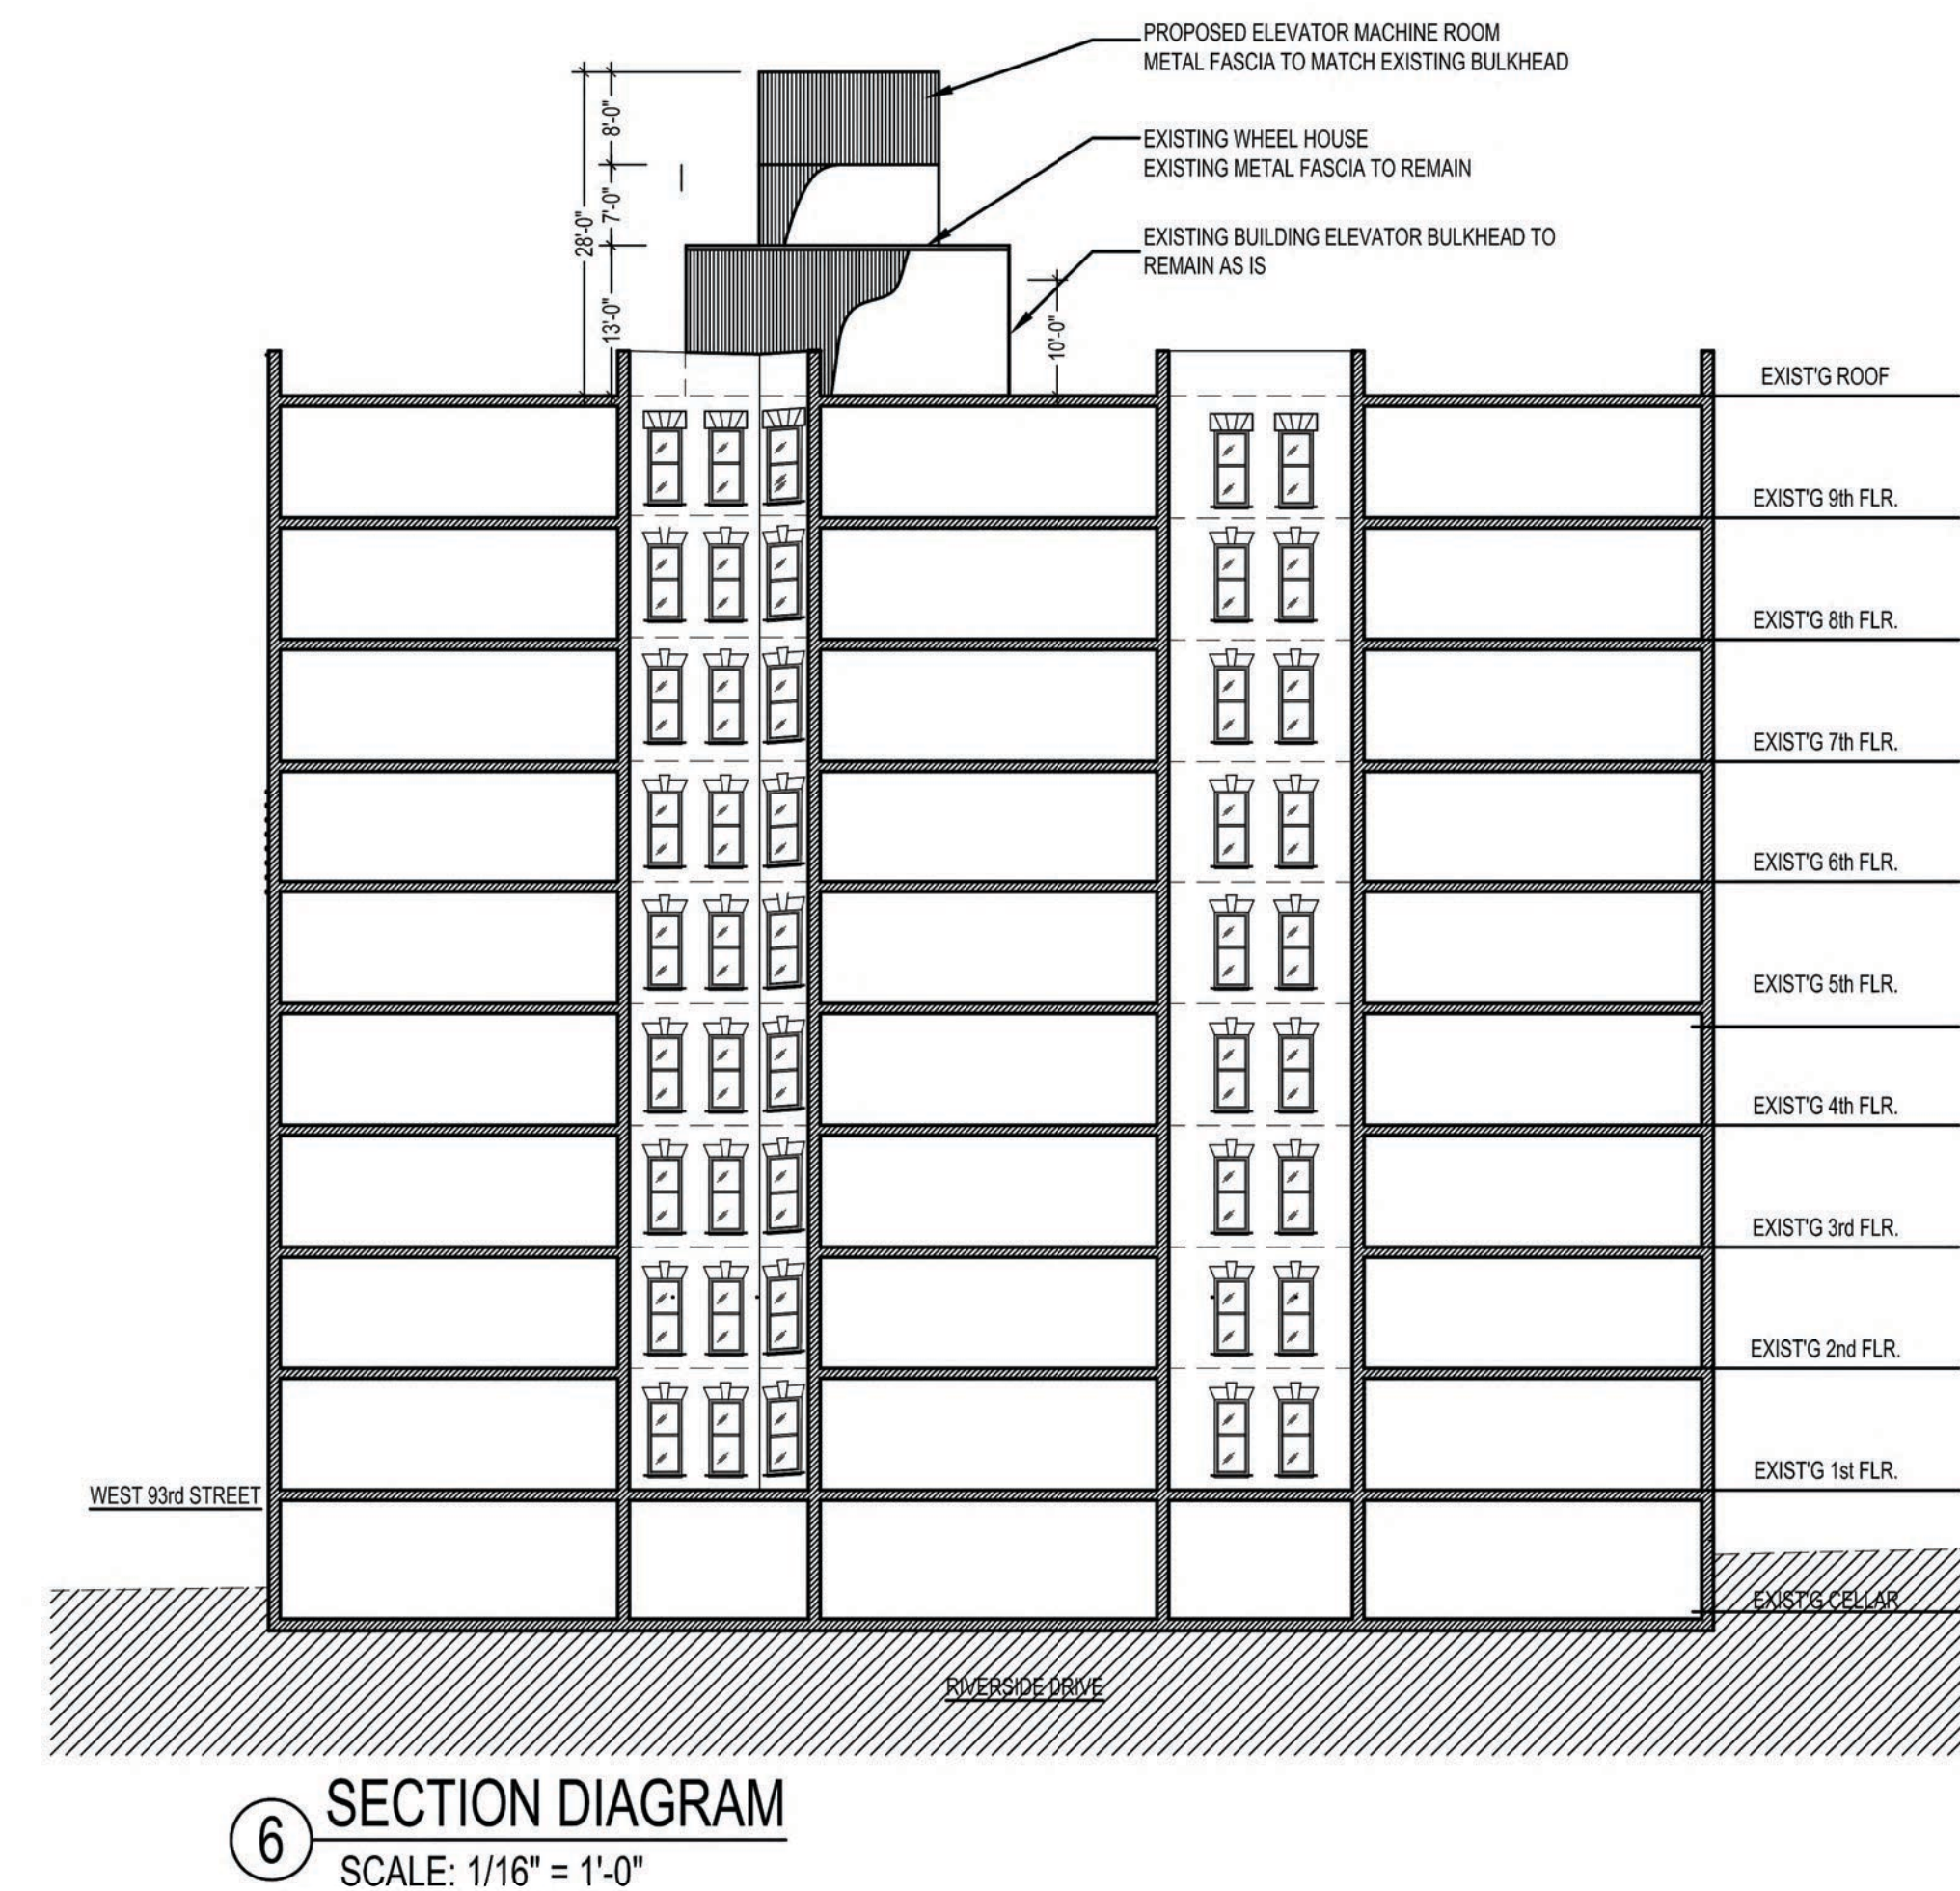
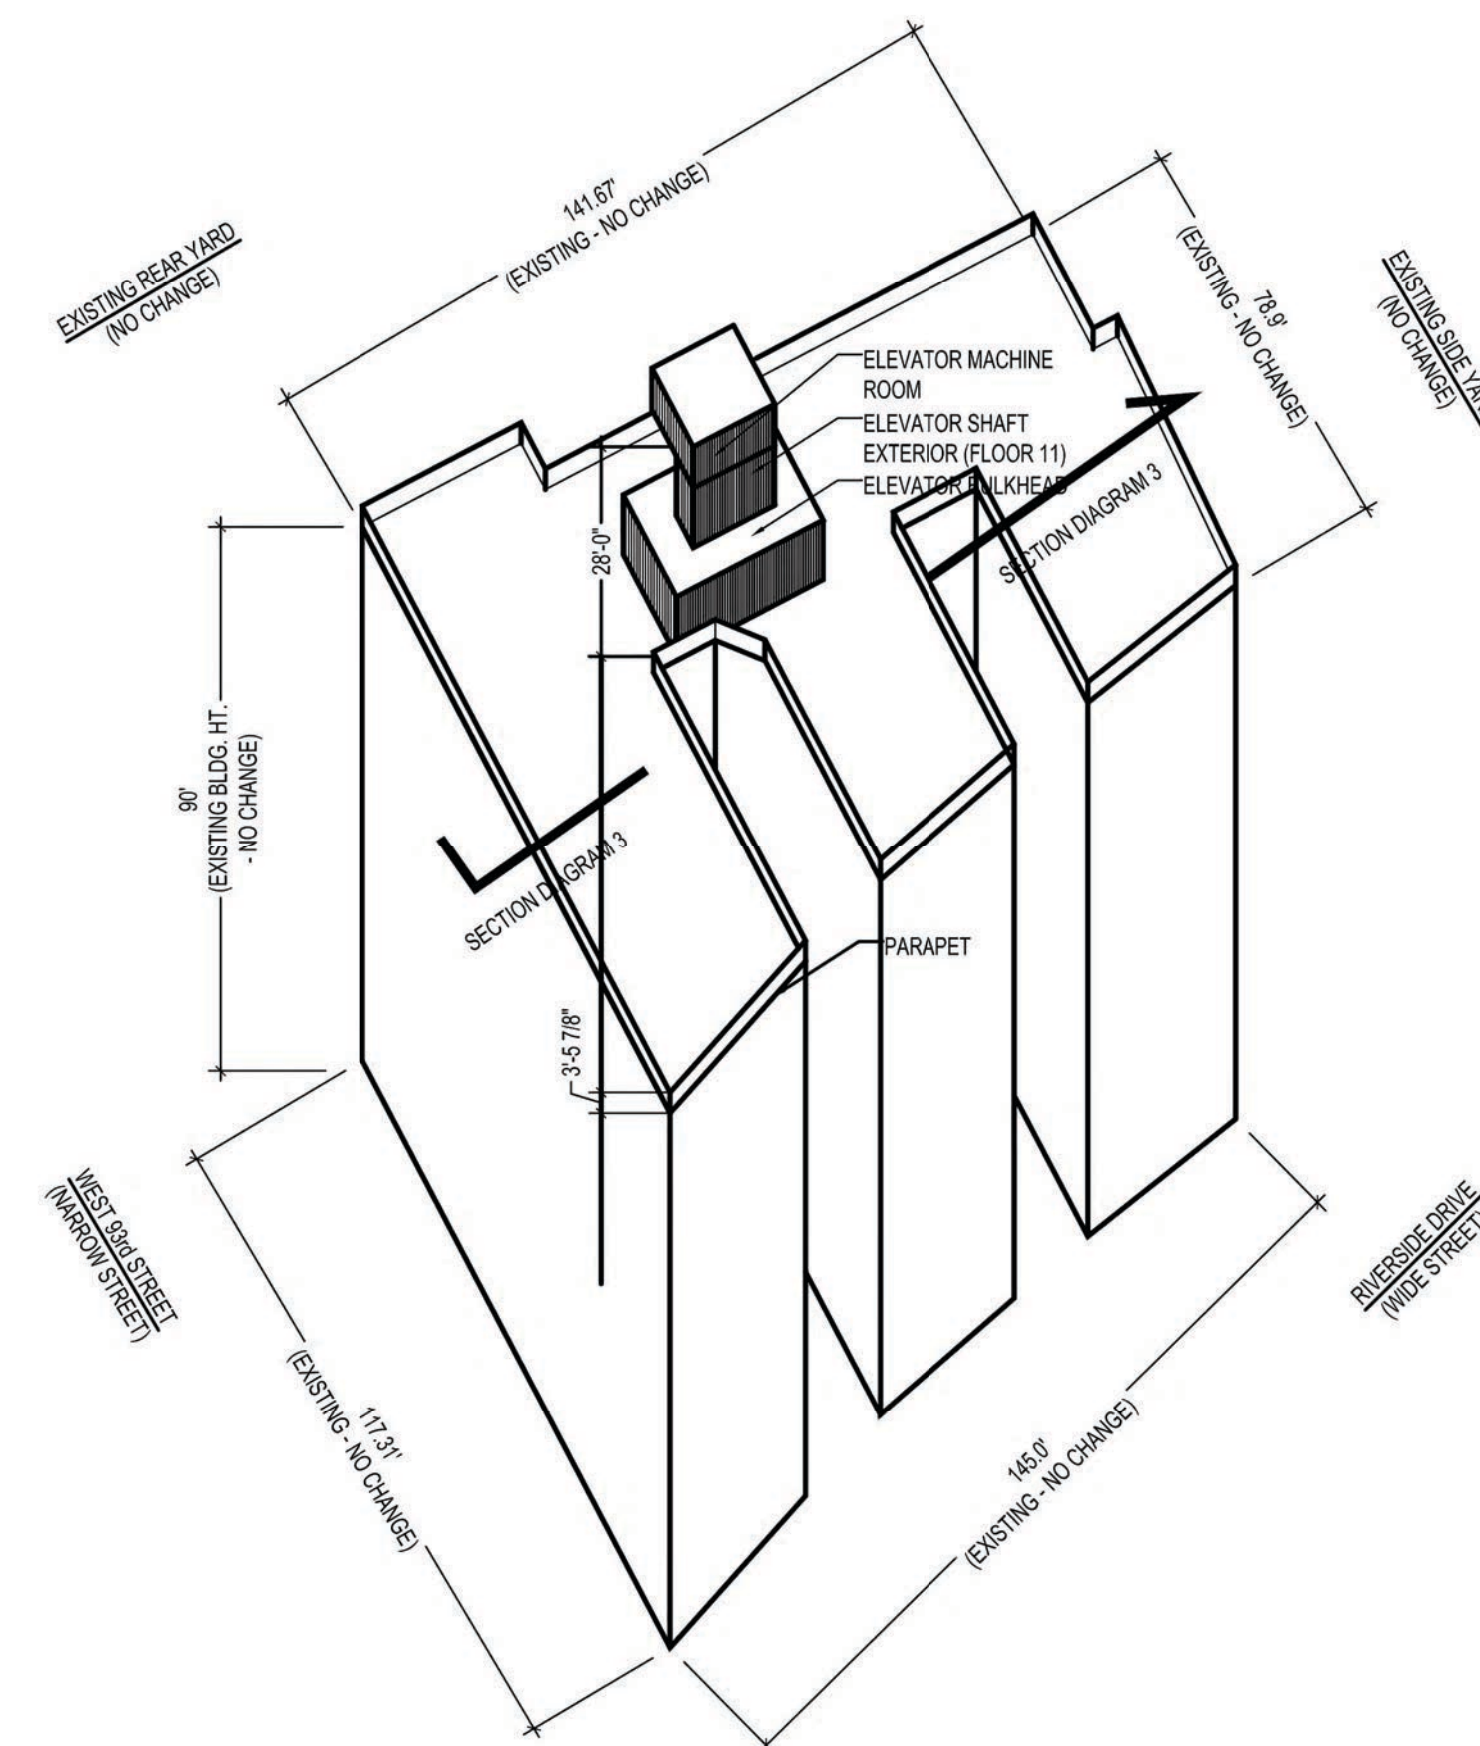
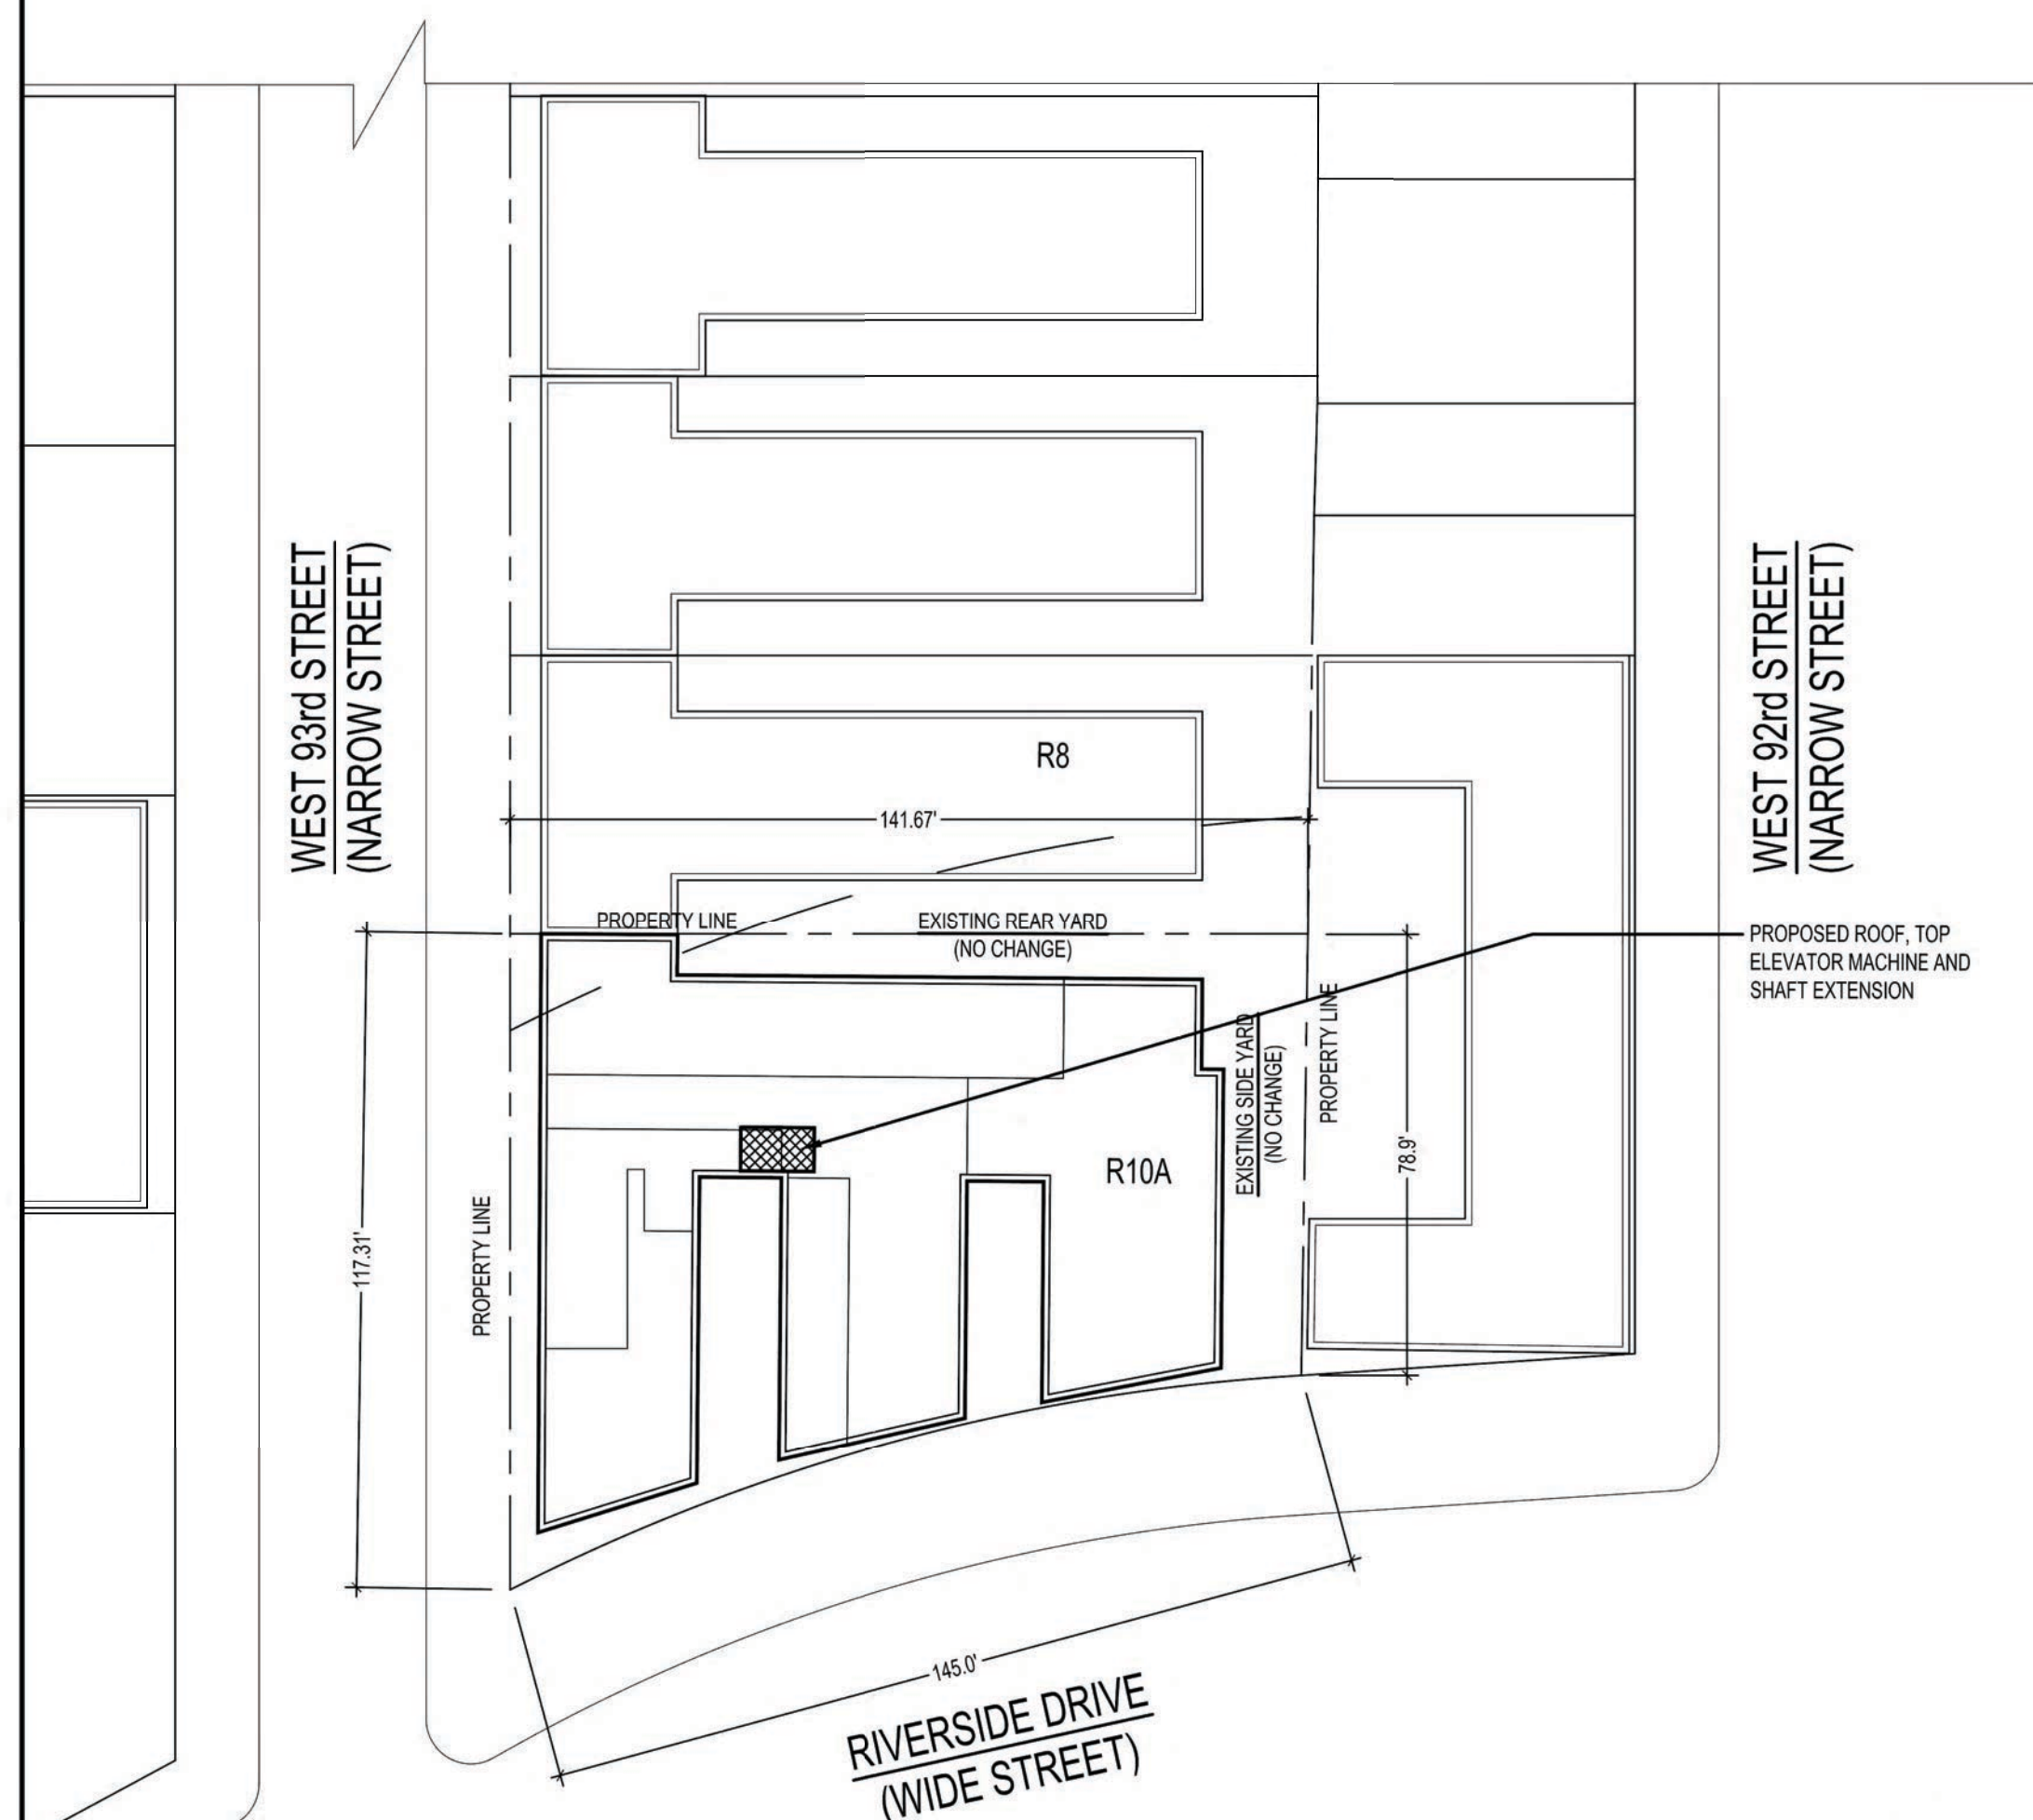
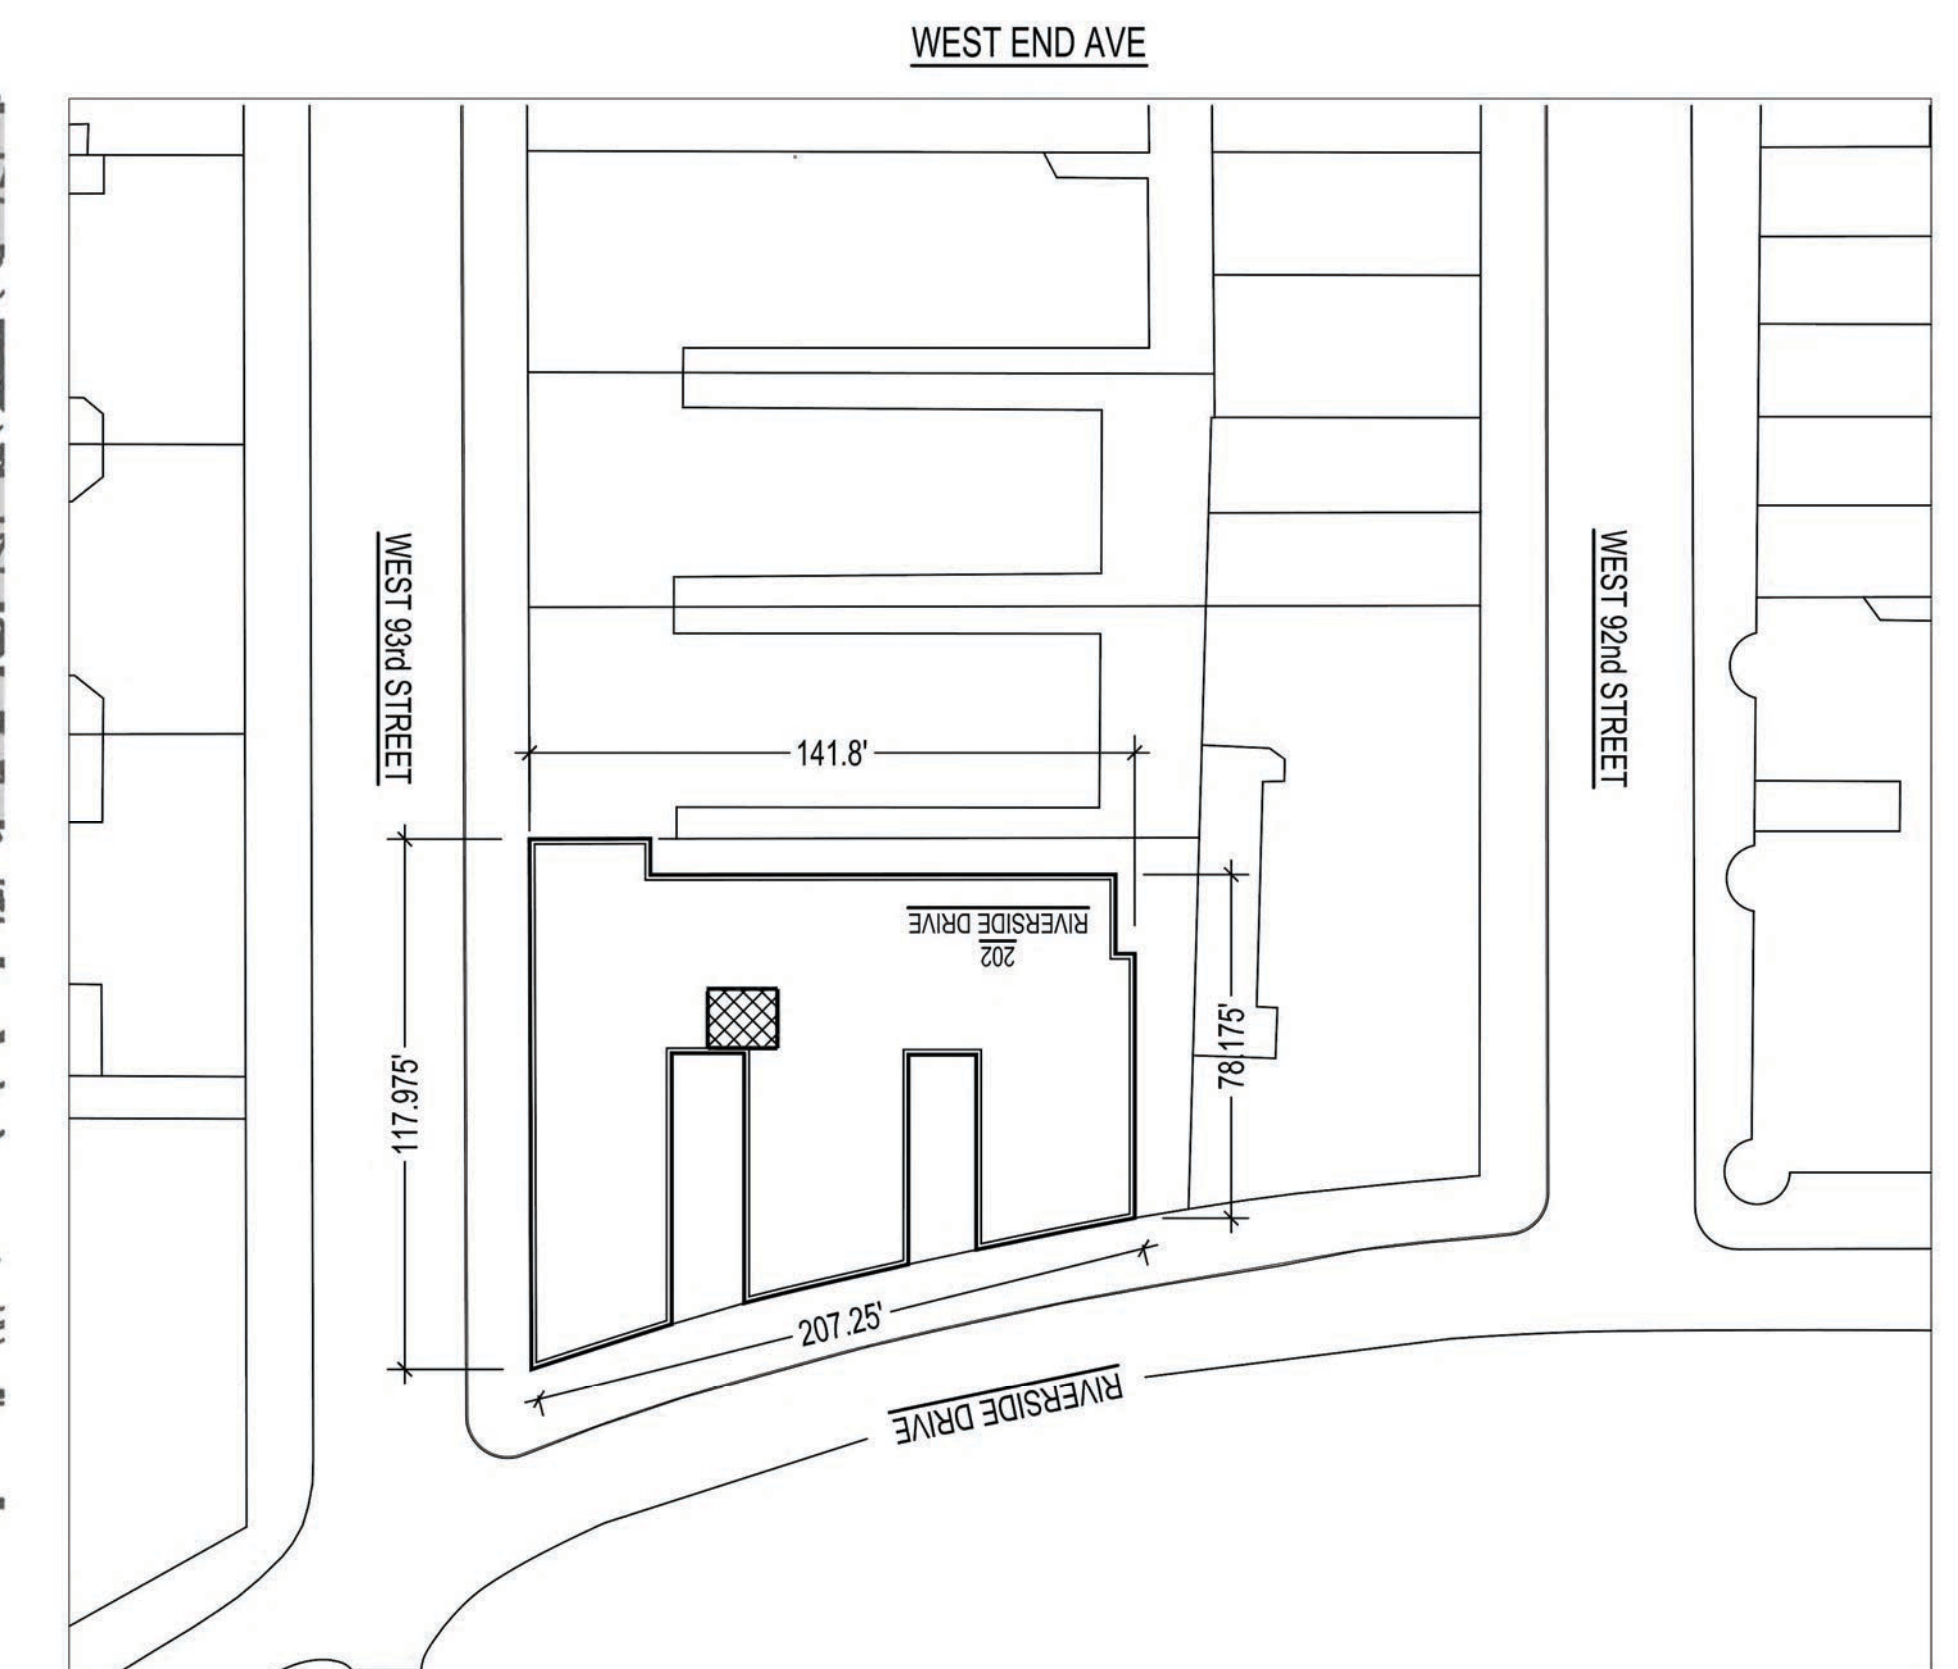


ELEVATOR MACHINE ROOM RELOCATION, 202 RIVERSIDE DRIVE , NEW YORK , N.Y. 10025

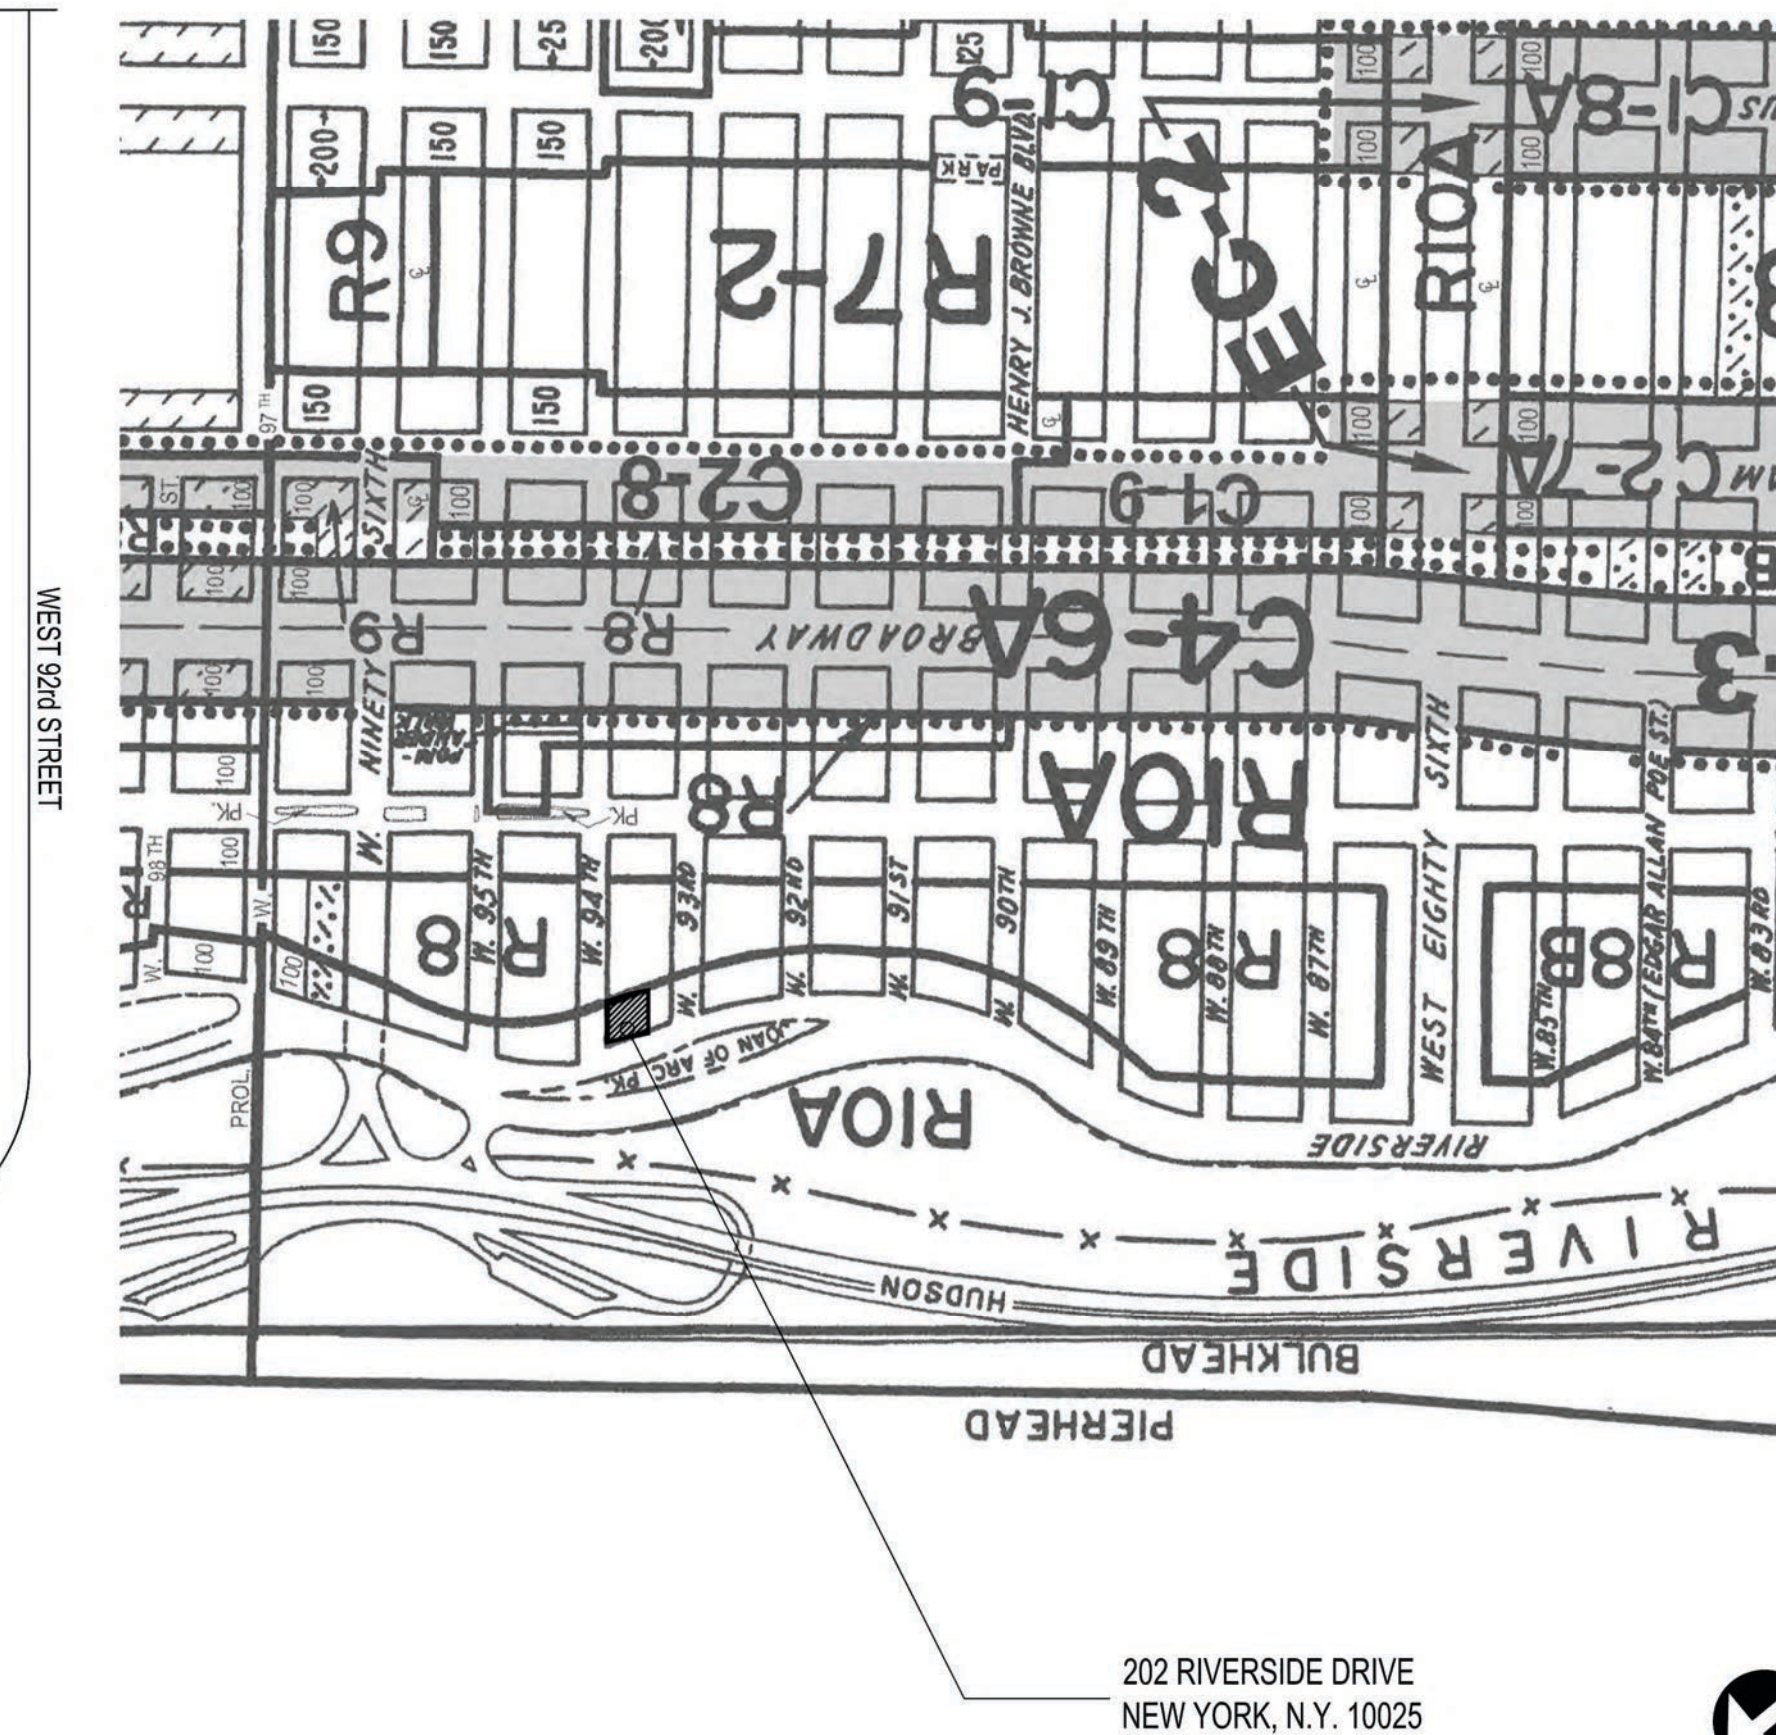

① 202 RIVERSIDE DRIVE

No.	REVISION	BY	DATE
JON DAVID LIBASCI REGISTERED ARCHITECT 435 CENTRAL PARK WEST NEW YORK, N.Y. 10025			
		RON KOPELS STUDIO 153 WEST 27th STREET #1003 NEW YORK, N.Y. 10001 EMAIL: ron@ronkopels.com	
PROJECT TITLE: 202 RIVERSIDE DRIVE - ELEVATOR MACHINE ROOM RELOCATION 202 RIVERSIDE DRIVE NEW YORK, N.Y. 10025			
DRAWING TITLE: PHOTOGRAPHS OF ELEVATOR EXTENSION			
DOB BSCAN:			
SEAL AND SIGNATURE:		DATE: AUGUST, 17, 2018 PROJECT No: 200-202RSD DRAWING BY: R.K. CHK BY: R.K. DWG. No: LPC-001.00 CAD FILE No: SHEET: 1 OF 9	

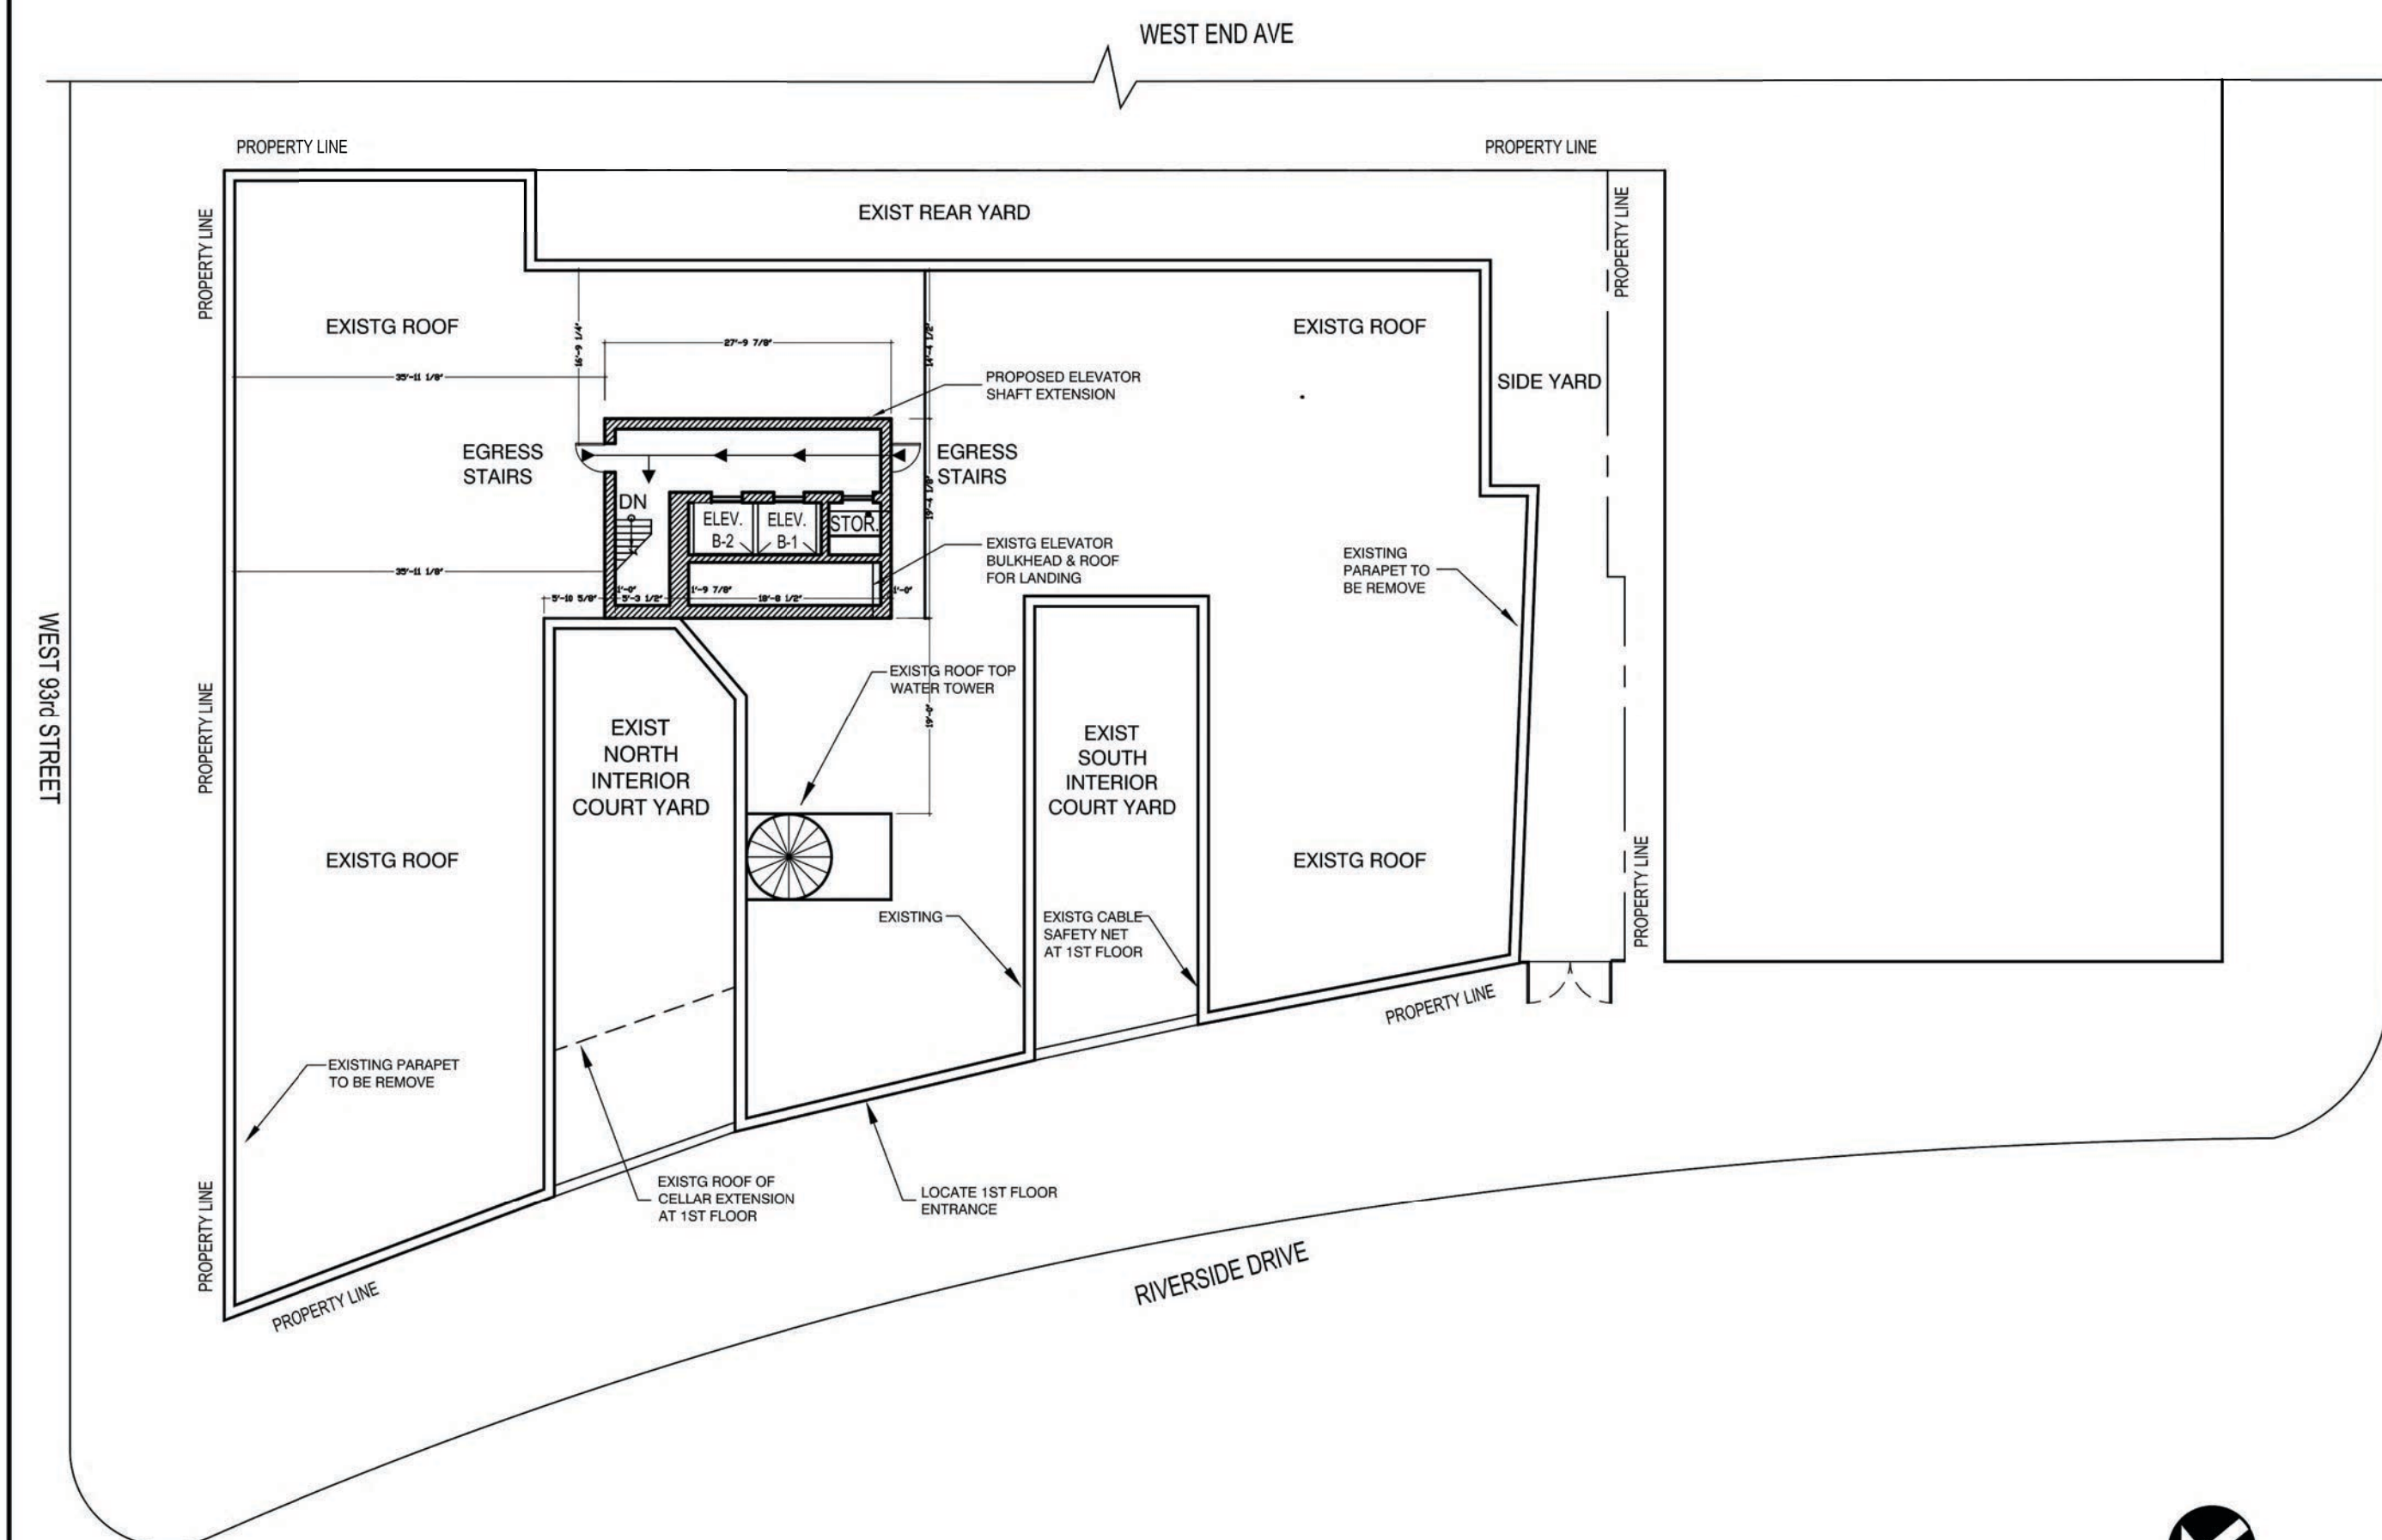

LEGEND:	
	PROPERTY LINE
	AREA OF WORK

[illegible]

		JON DAVID LIBASCI REGISTERED ARCHITECT 435 CENTRAL PARK WEST NEW YORK, N.Y. 10025	
		RON KOPELS STUDIO 153 WEST 27th STREET #1003 NEW YORK, N.Y. 10001 EMAIL: ron@ronkops.com	


PROJECT TITLE:
202 RIVERSIDE DRIVE - ELEVATOR
MACHINE ROOM RELOCATION
202 RIVERSIDE DRIVE
NEW YORK, N.Y. 10025

DRAWING TITLE:


PROPOSED ROOF, TOP ELEVATOR
MACHINE ROOM AND
AXONOMETRIC DIAGRAMS

DOB BSCAN	
-----------	--

SEAL AND SIGNATURE:	DATE: AUGUST 17, 2018	
	PROJECT No: 200-202RSD	
	DRAWING BY:	
	CHK BY: R.K.	
	DWG. No: A-001.00	
CAD FILE No:		SHEET:

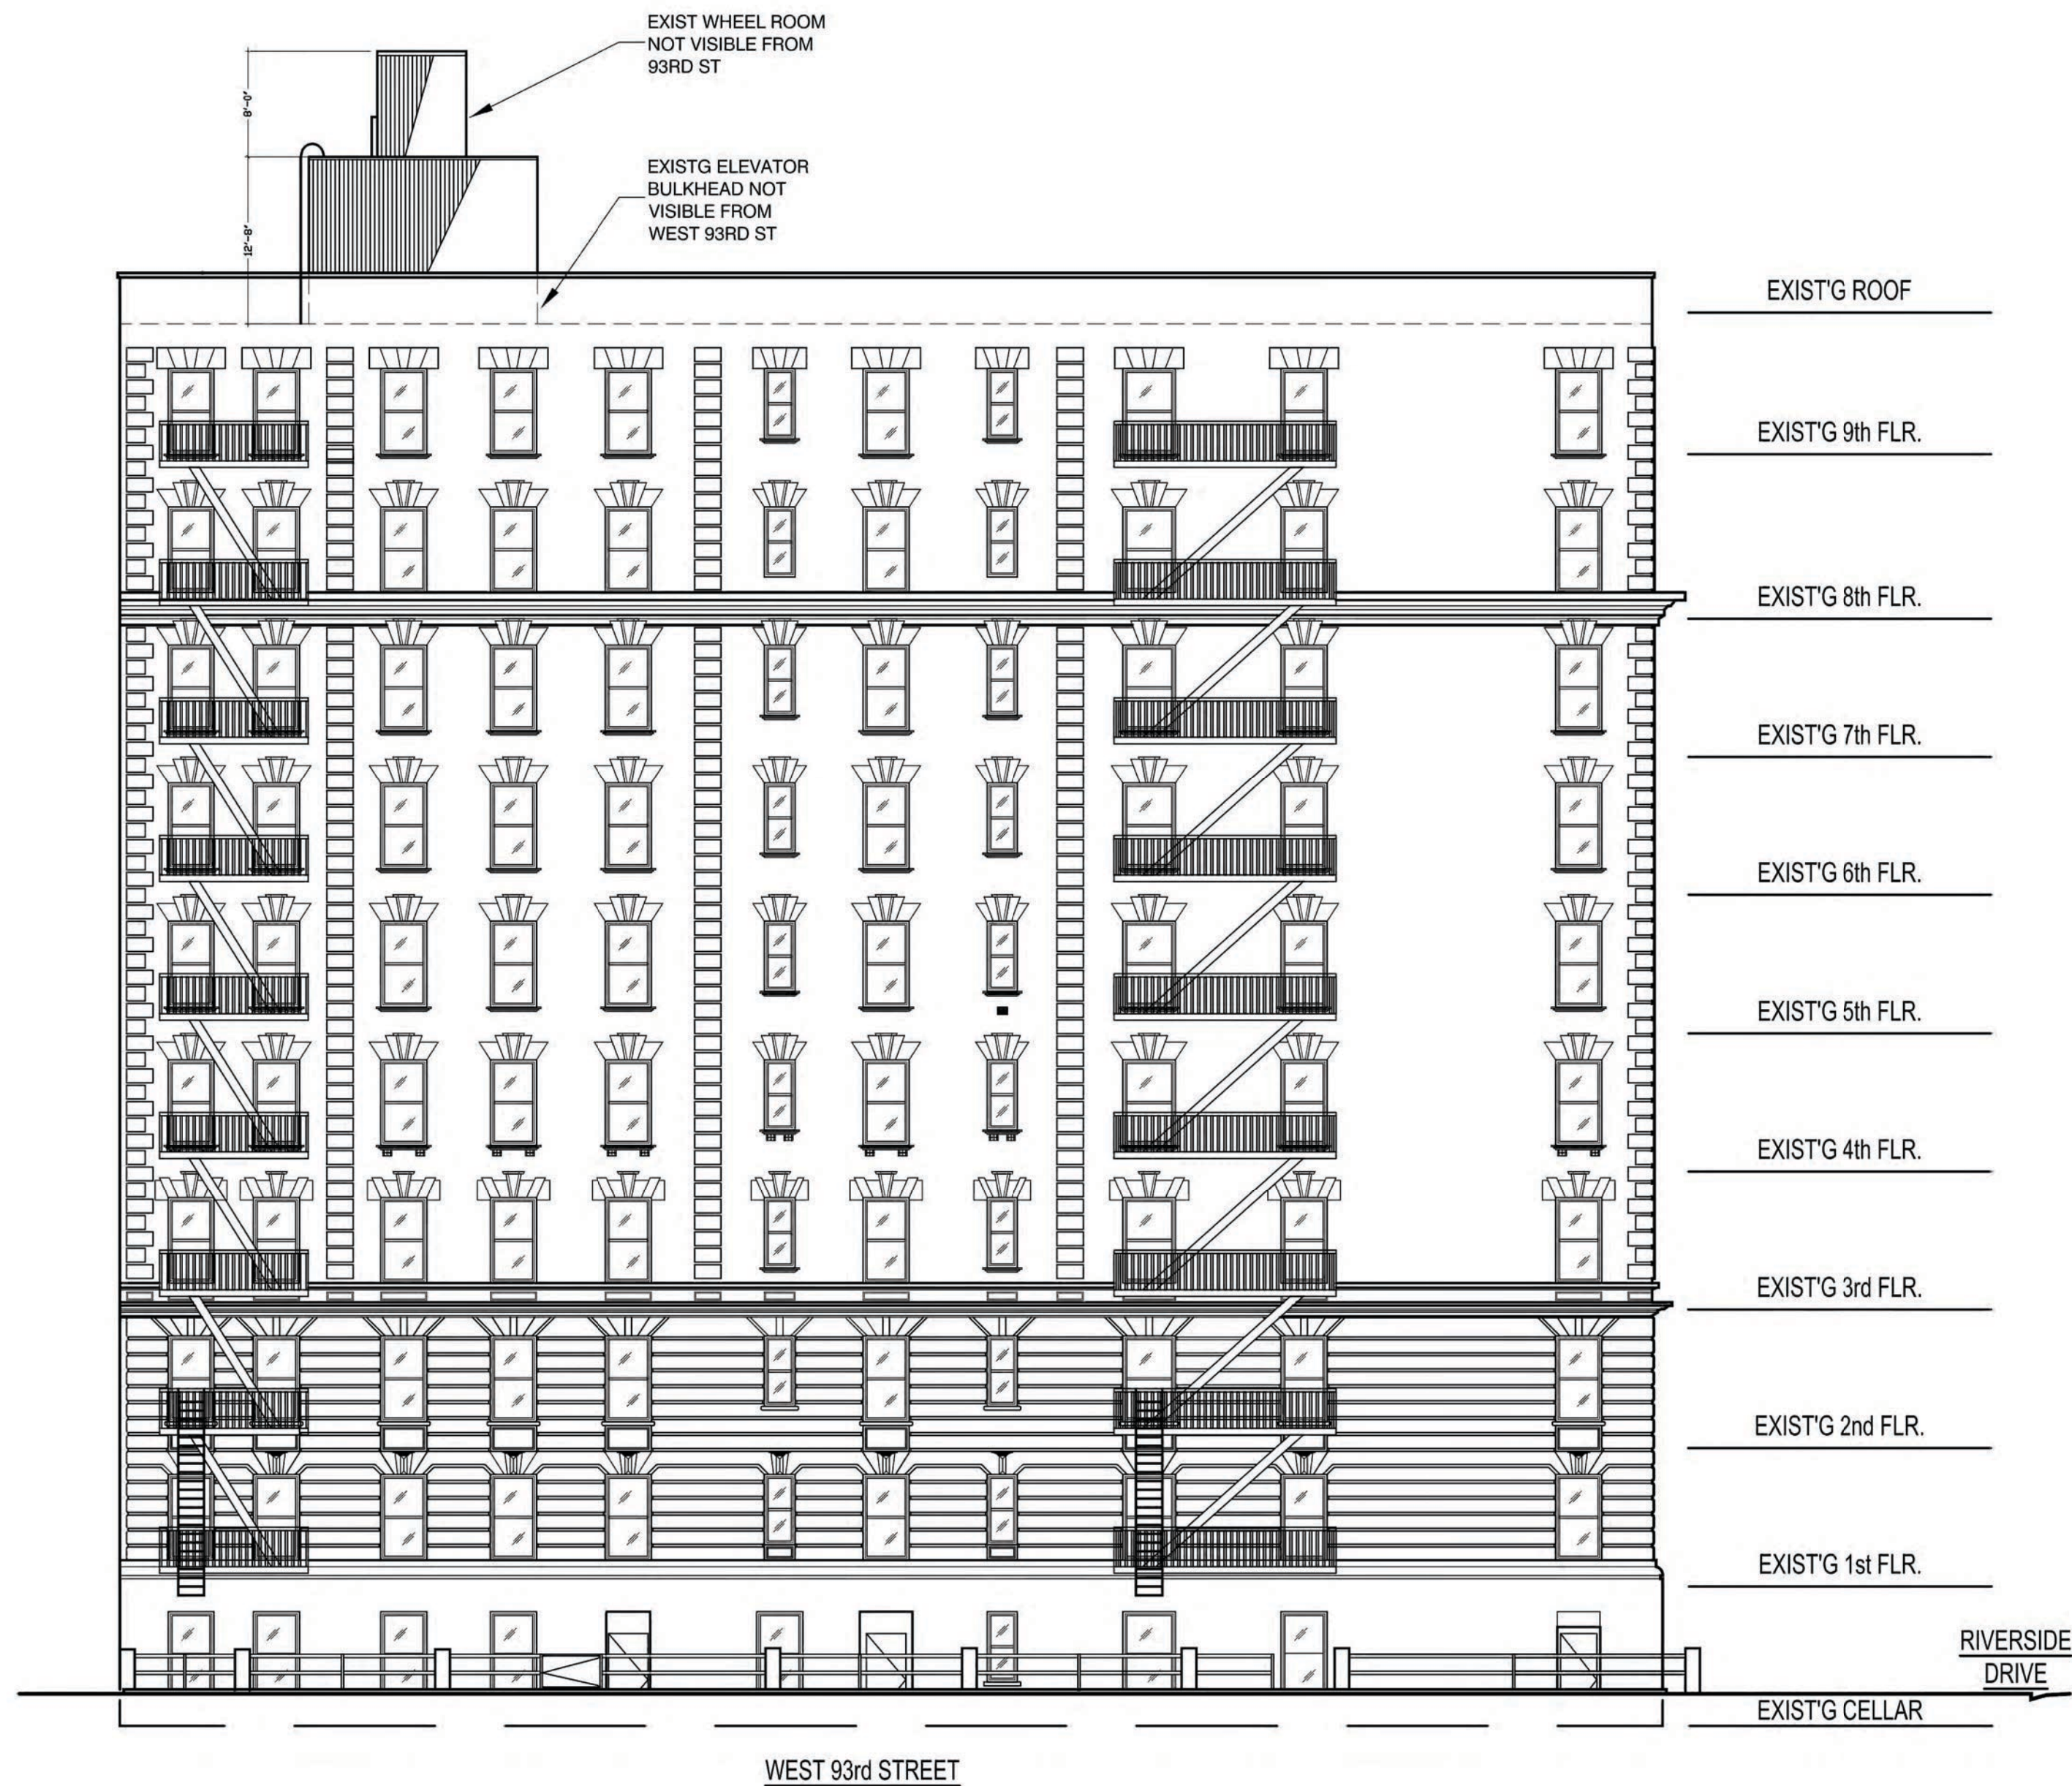

① EXISTING NORTH FACADE AT WEST 93RD ST
SCALE: 3/32" = 1'-0"

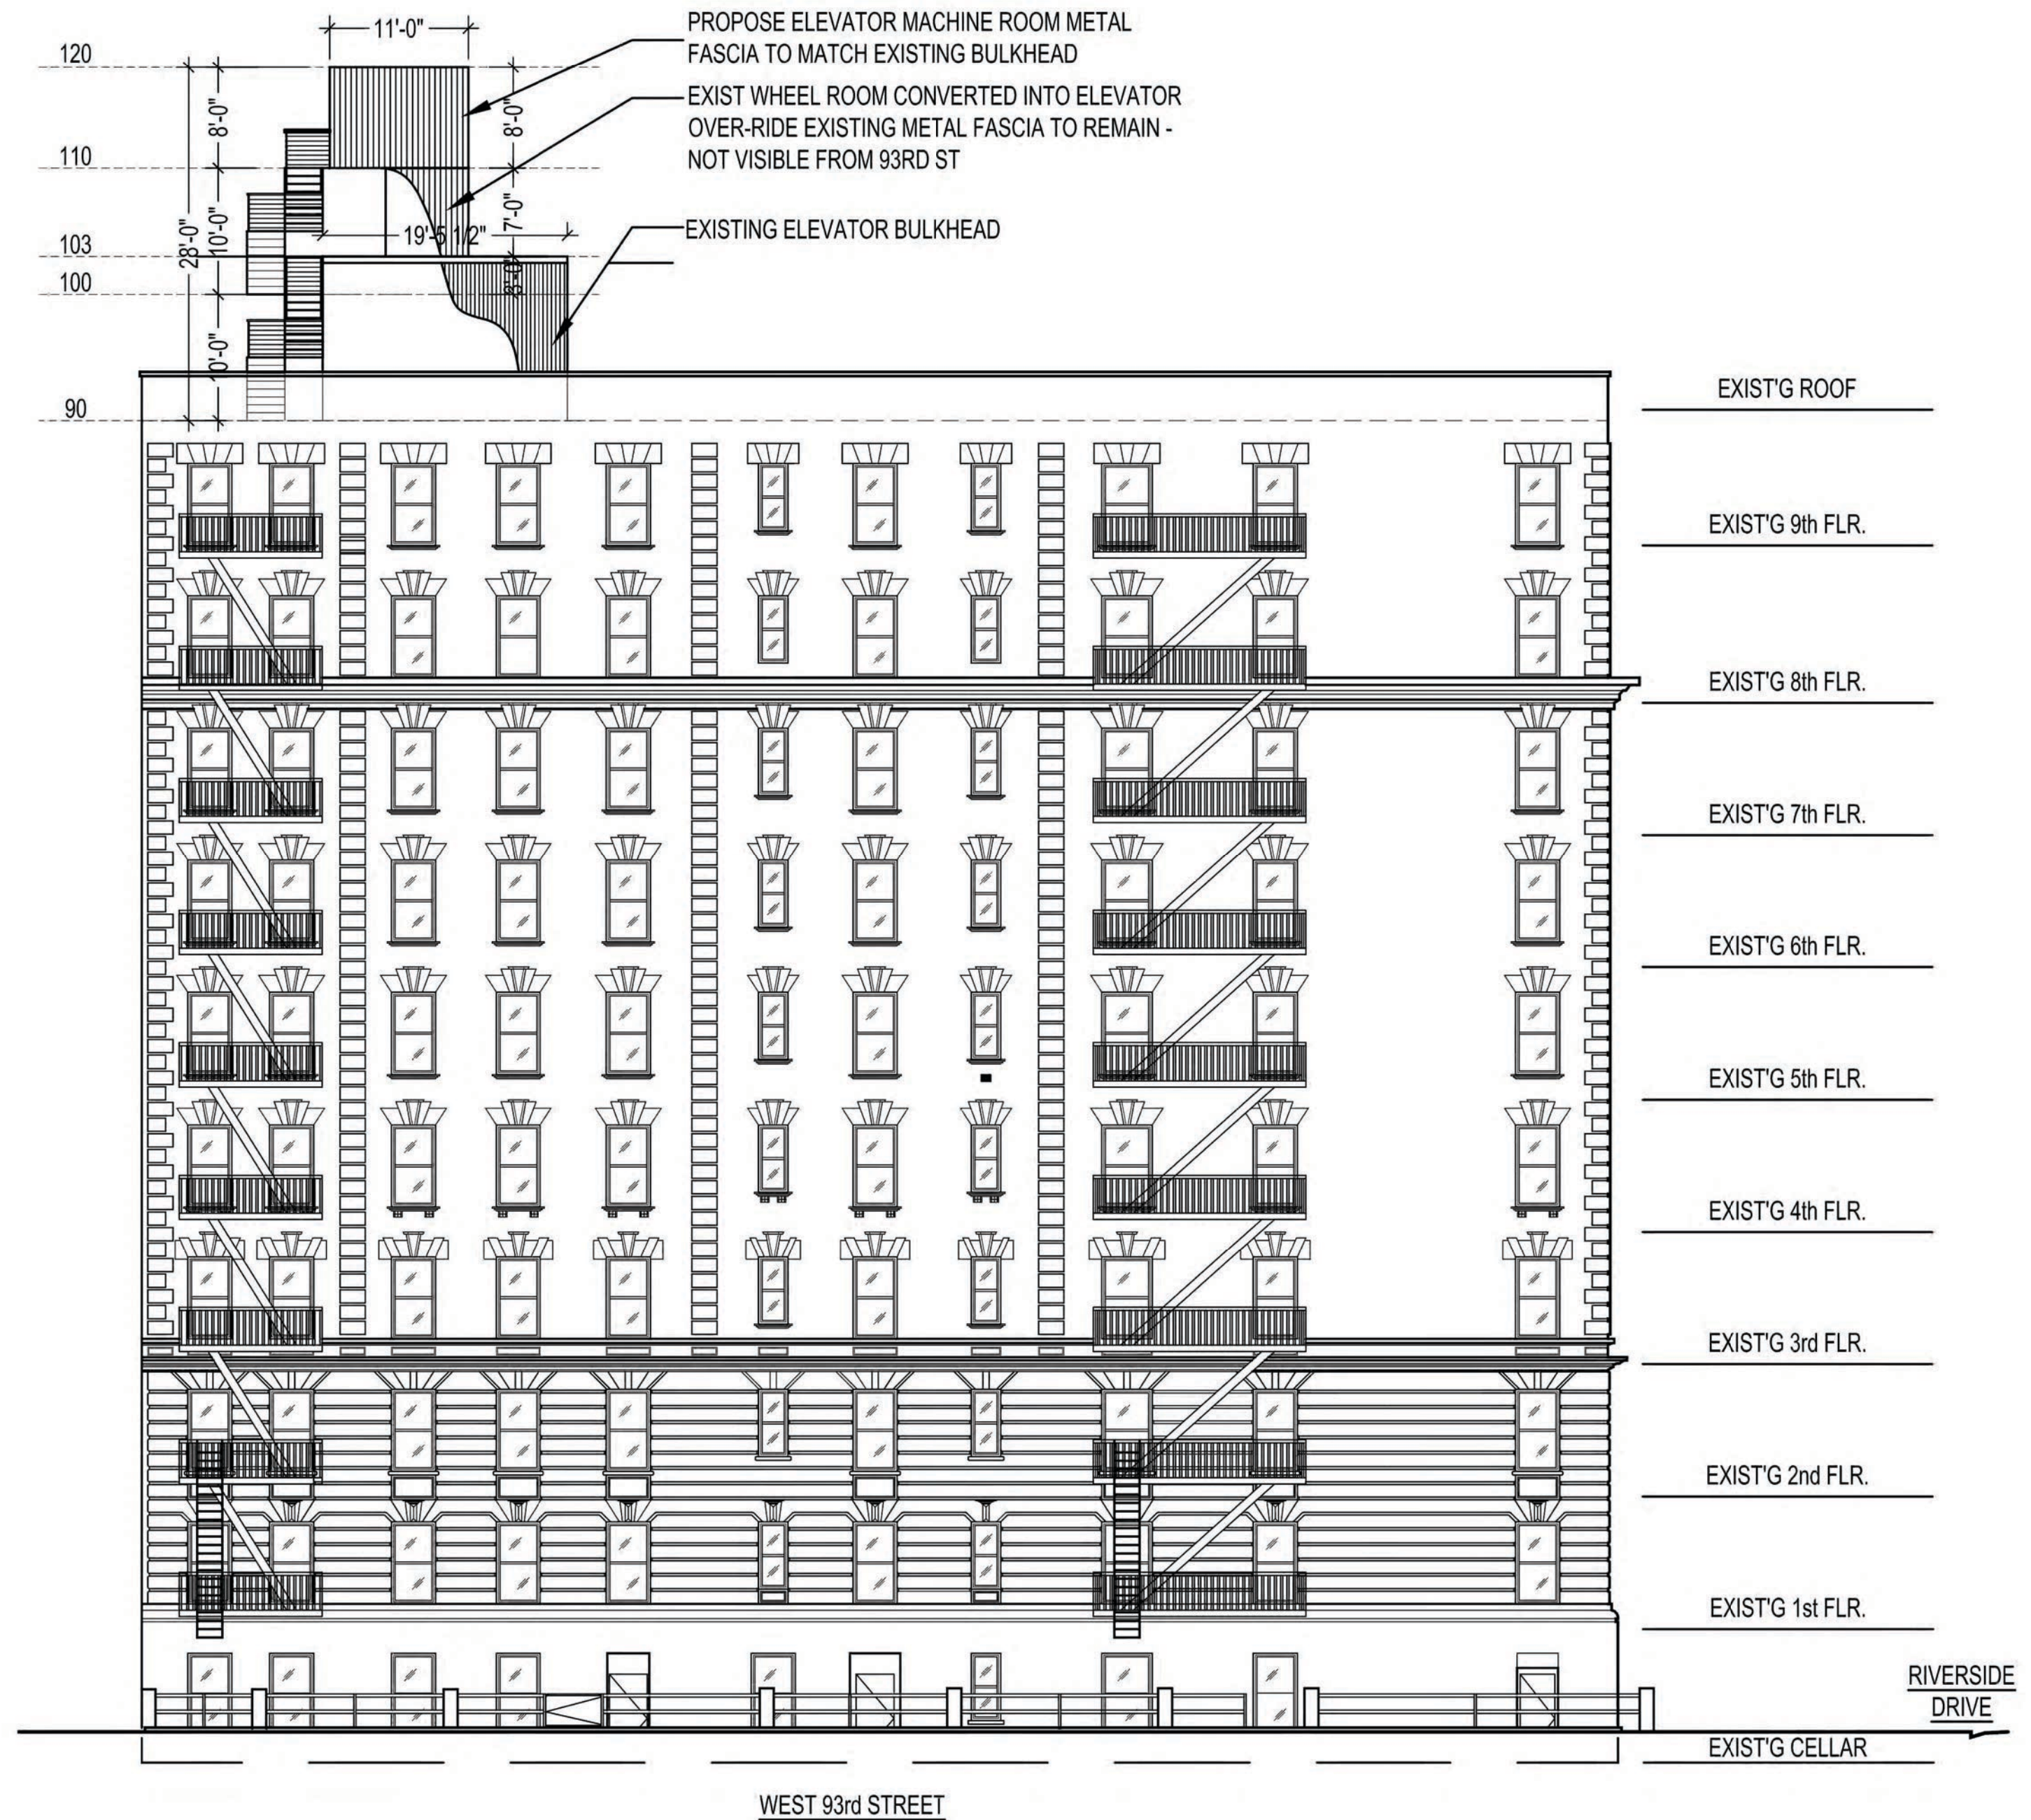

② PROPOSED NORTH FACADE AT WEST 93RD ST
SCALE: 3/32" = 1'-0"

LEGEND:			
			PROPERTY LINE
			AREA OF WORK

NO.	REVISION	BY	DATE

JON DAVID LIBASCI
REGISTERED ARCHITECT
435 CENTRAL PARK WEST
NEW YORK, N.Y. 10025


RON KOPELS STUDIO
153 WEST 27th STREET #1003
NEW YORK, N.Y. 10001
EMAIL: ron@ronkops.com

PROJECT TITLE:
202 RIVERSIDE DRIVE - ELEVATOR
MACHINE ROOM RELOCATION
202 RIVERSIDE DRIVE
NEW YORK, NY 10025


DRAWING TITLE:
PROPOSED ROOF, TOP ELEVATOR
MACHINE ROOM AND
AXONOMETRIC DIAGRAMS

DOB BSCAN

SEAL AND SIGNATURE:	DATE: AUGUST 17, 2018
	PROJECT No: 200-202RSD
	DRAWING BY:
	CHK BY: R.K.
	DWG. No:
	A-003.00
CAD FILE No:	SHEET: 3 OF 9

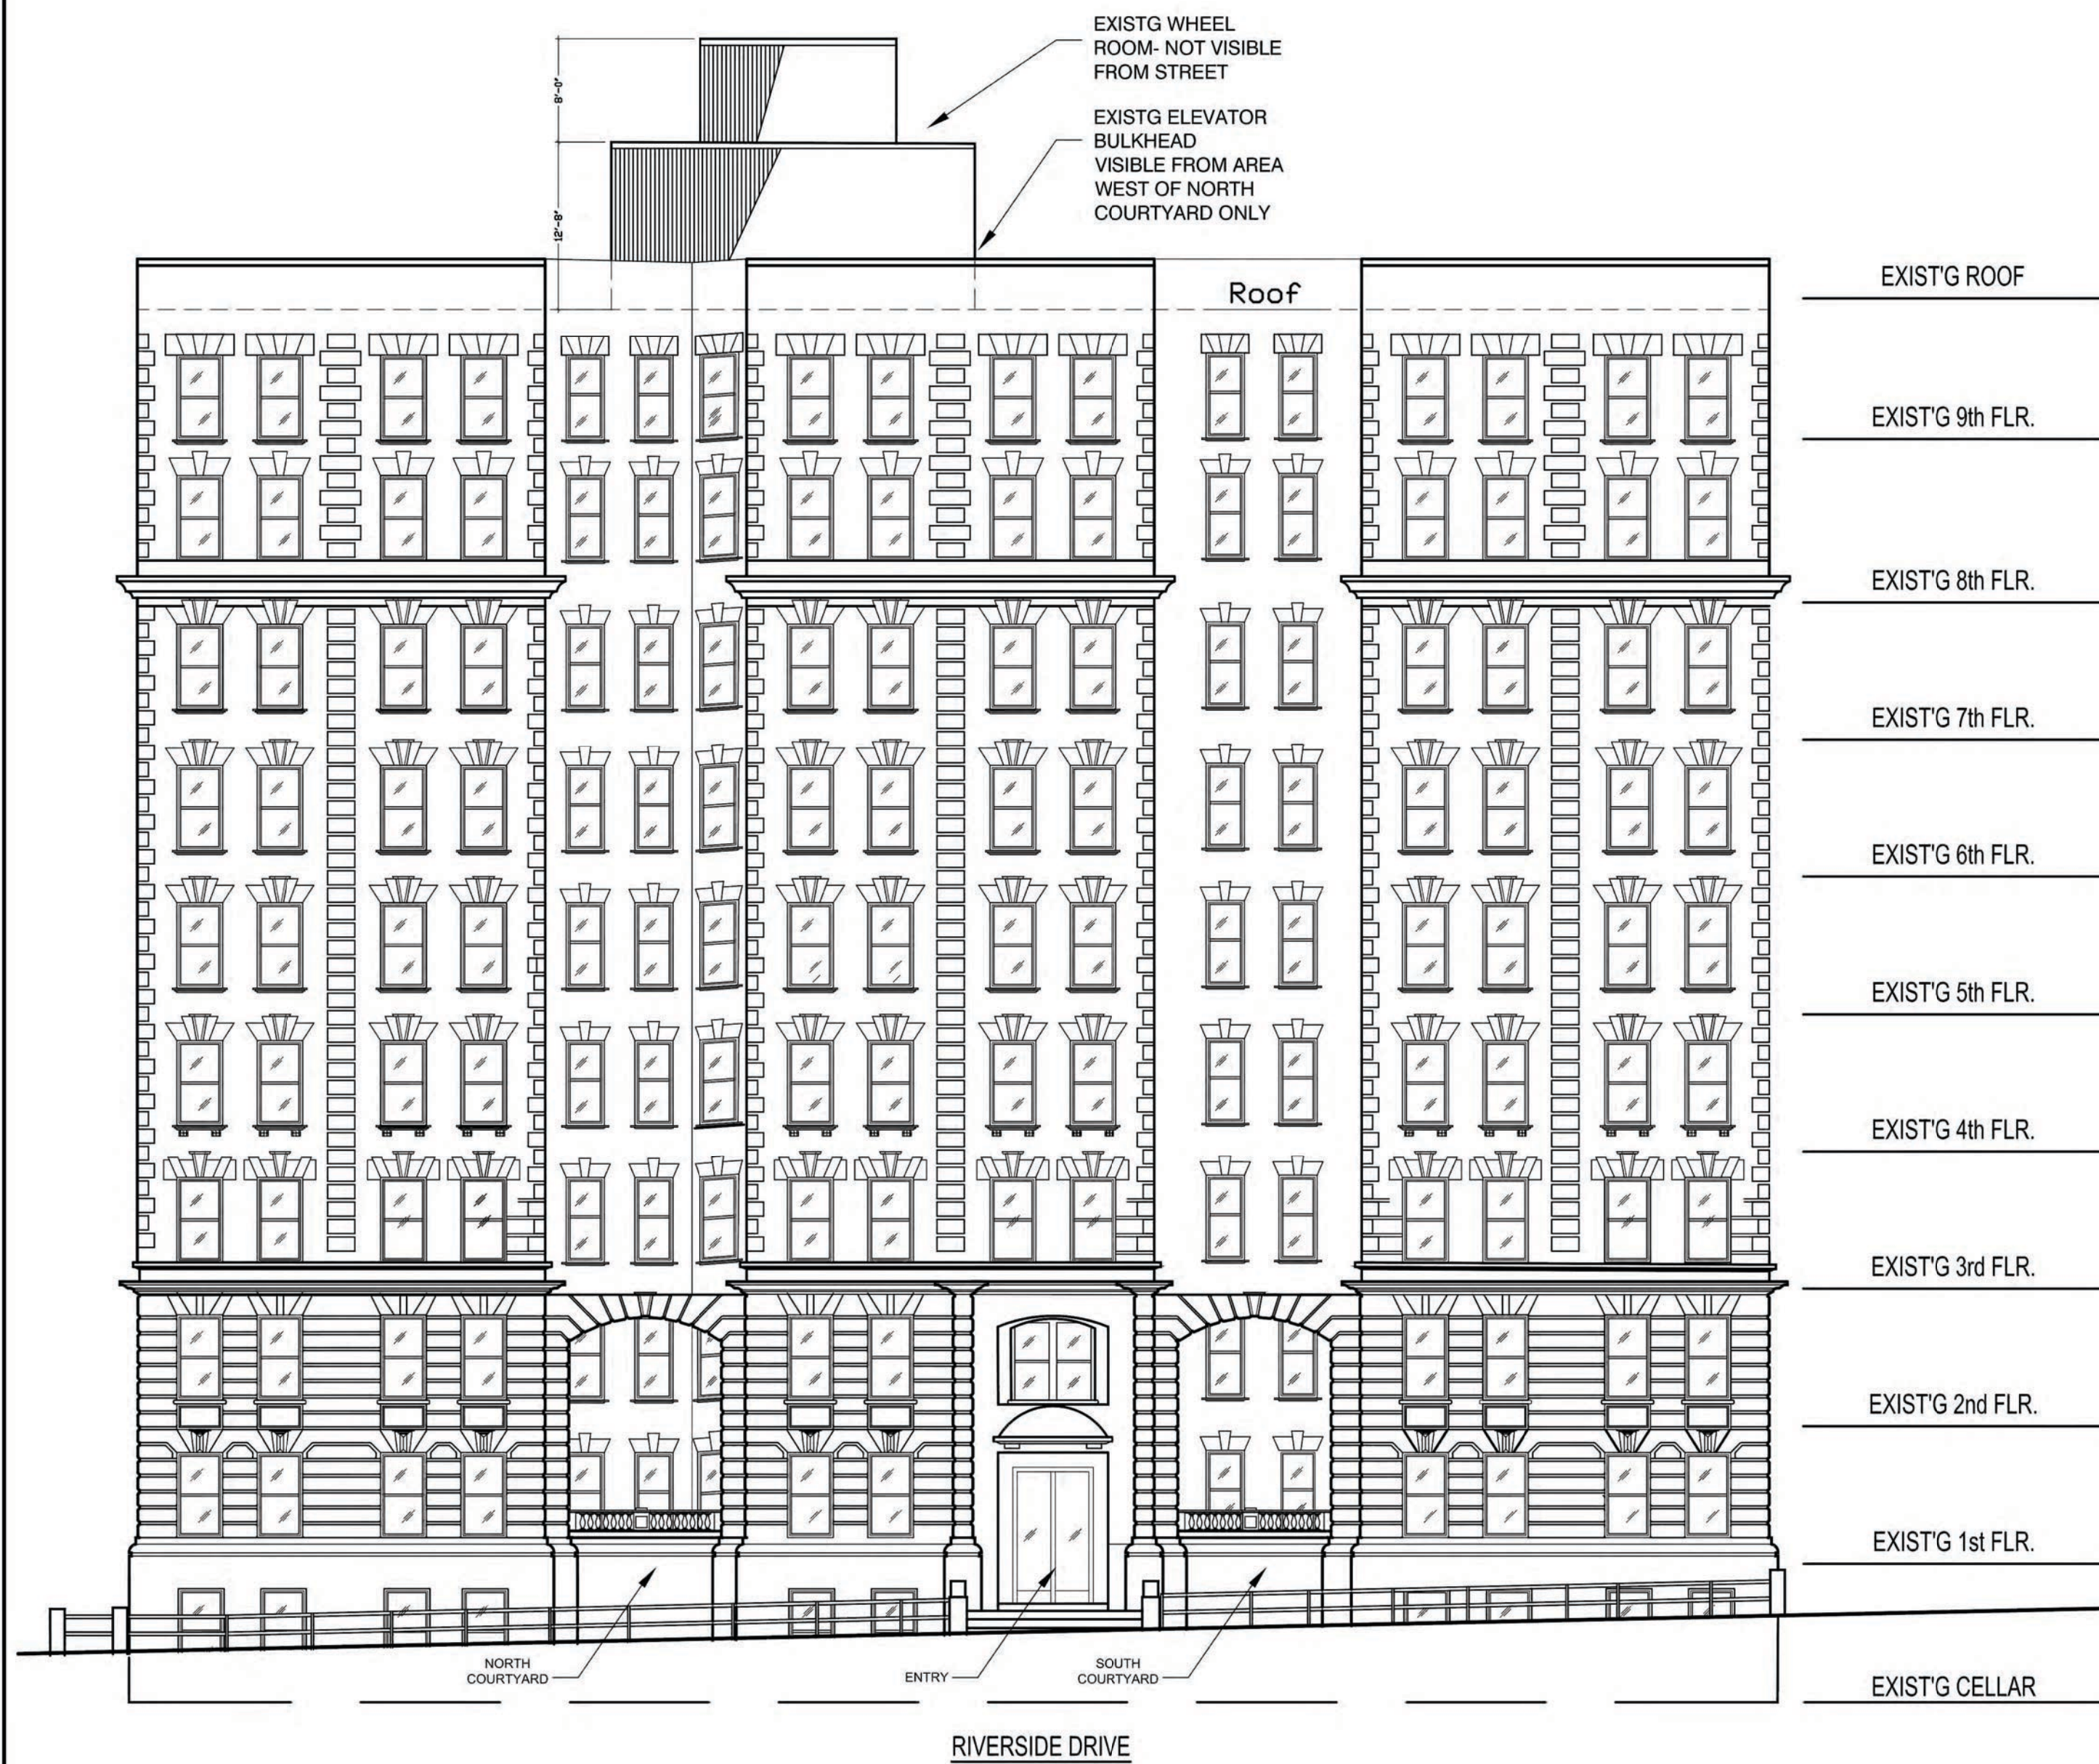

① EXISTING WEST ELEVATION AT RIVERSIDE DRIVE
SCALE: 3/32" = 1'-0"

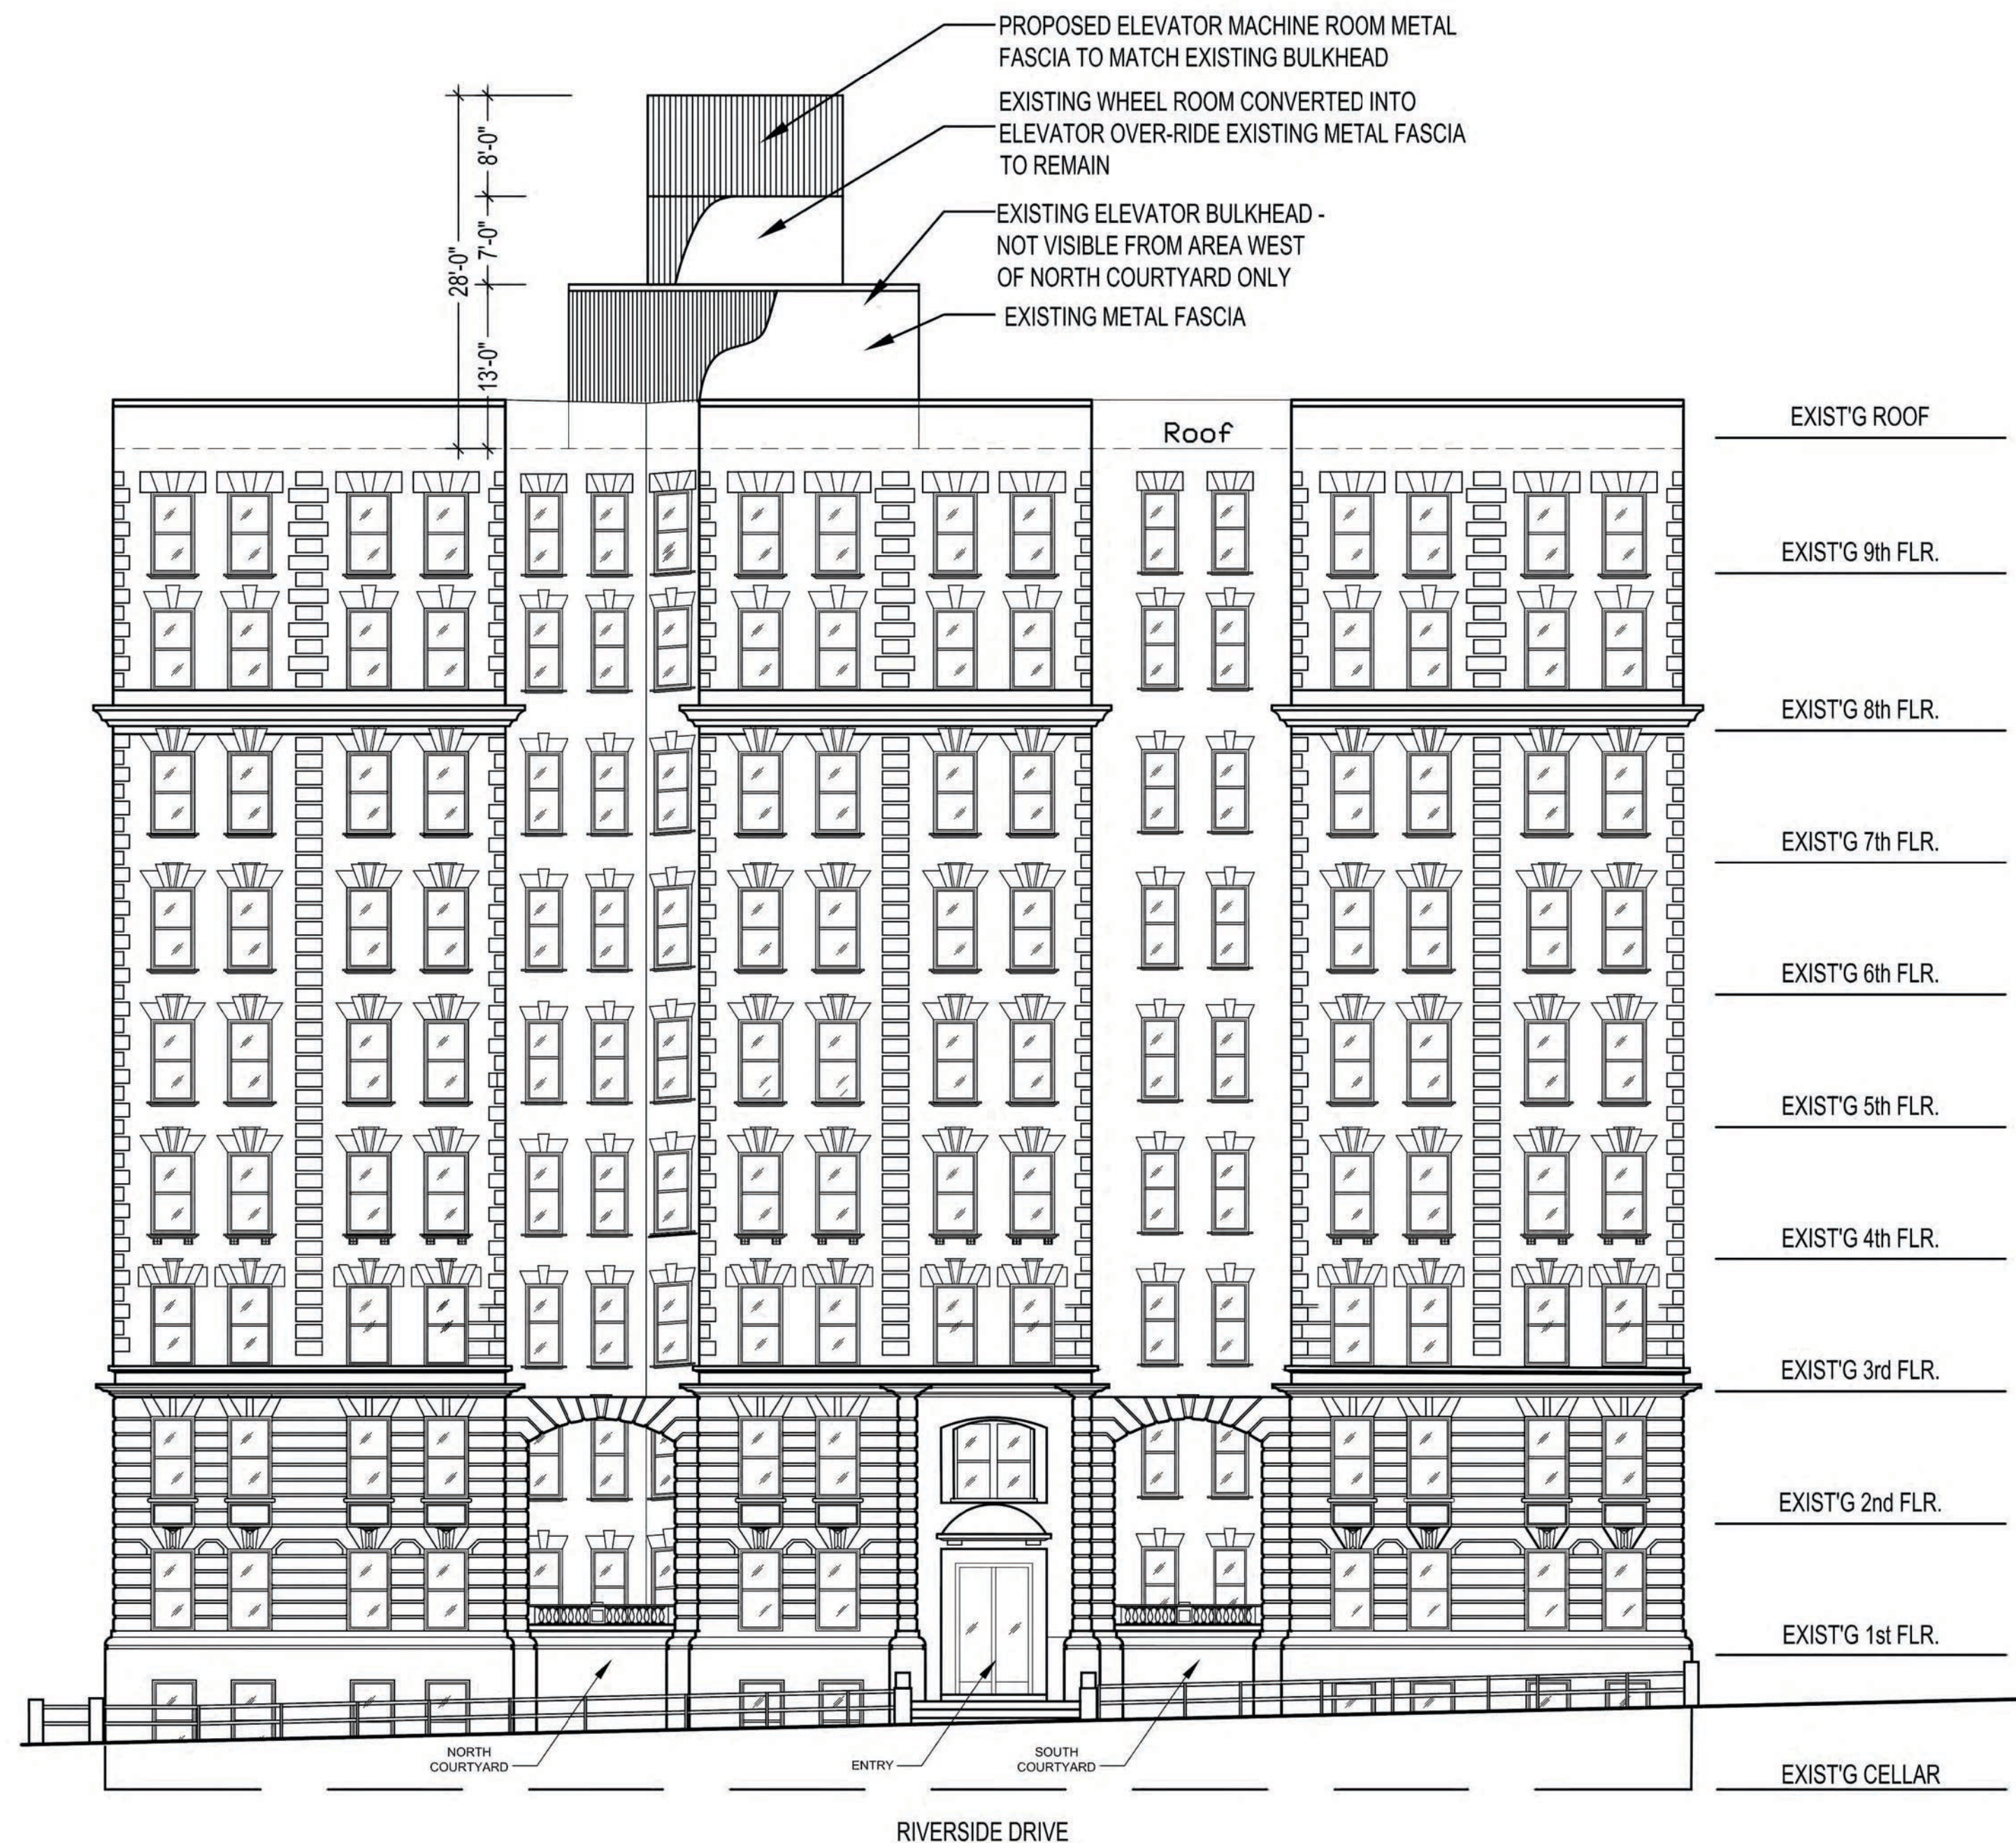

② PROPOSED WEST ELEVATION AT RIVERSIDE DRIVE
SCALE: 3/32" = 1'-0"

LEGEND:	
	PROPERTY LINE
	AREA OF WORK

No.	REVISION	BY	DATE

JON DAVID LIBASCI REGISTERED ARCHITECT 435 CENTRAL PARK WEST NEW YORK, N.Y. 10025	
RON KOPELS STUDIO 153 WEST 27th STREET #1003 NEW YORK, N.Y. 10001 EMAIL: ron@ronkops.com	

PROJECT TITLE:
202 RIVERSIDE DRIVE - ELEVATOR
MACHINE ROOM RELOCATION
202 RIVERSIDE DRIVE
NEW YORK, N.Y. 10025

DRAWING TITLE:
ELEVATION, PLAN, ZONING AND
PLOT PLAN

DOB BSCAN:

SEAL AND SIGNATURE:	DATE: AUGUST 17, 2018
	PROJECT No: 200-202RSD
	DRAWING BY:
	CHK BY: R.K.
	DWG. No:
	A-004.00
CAD FILE No:	SHEET: 4 OF 5



SEAL AND SIGNATURE:	DATE: AUGUST 17, 2018
	PROJECT No: 200-202RSD
	DRAWING BY:
	CHK BY: R.K.
	DWG. No:
	A-005.00
	CAD FILE No: SHEET: 5 OF 9



① VIEW OF PROPOSED ELEVATION BULKHEAD
& MACHINE ROOM ELEVATION



② VIEW FROM ROOF LOOKING THROUGH
NORTH COURTYARD AT RSD



③ VIEW OF PROPOSED ELEVATION BULKHEAD & MACHINE ROOM ELEVATION

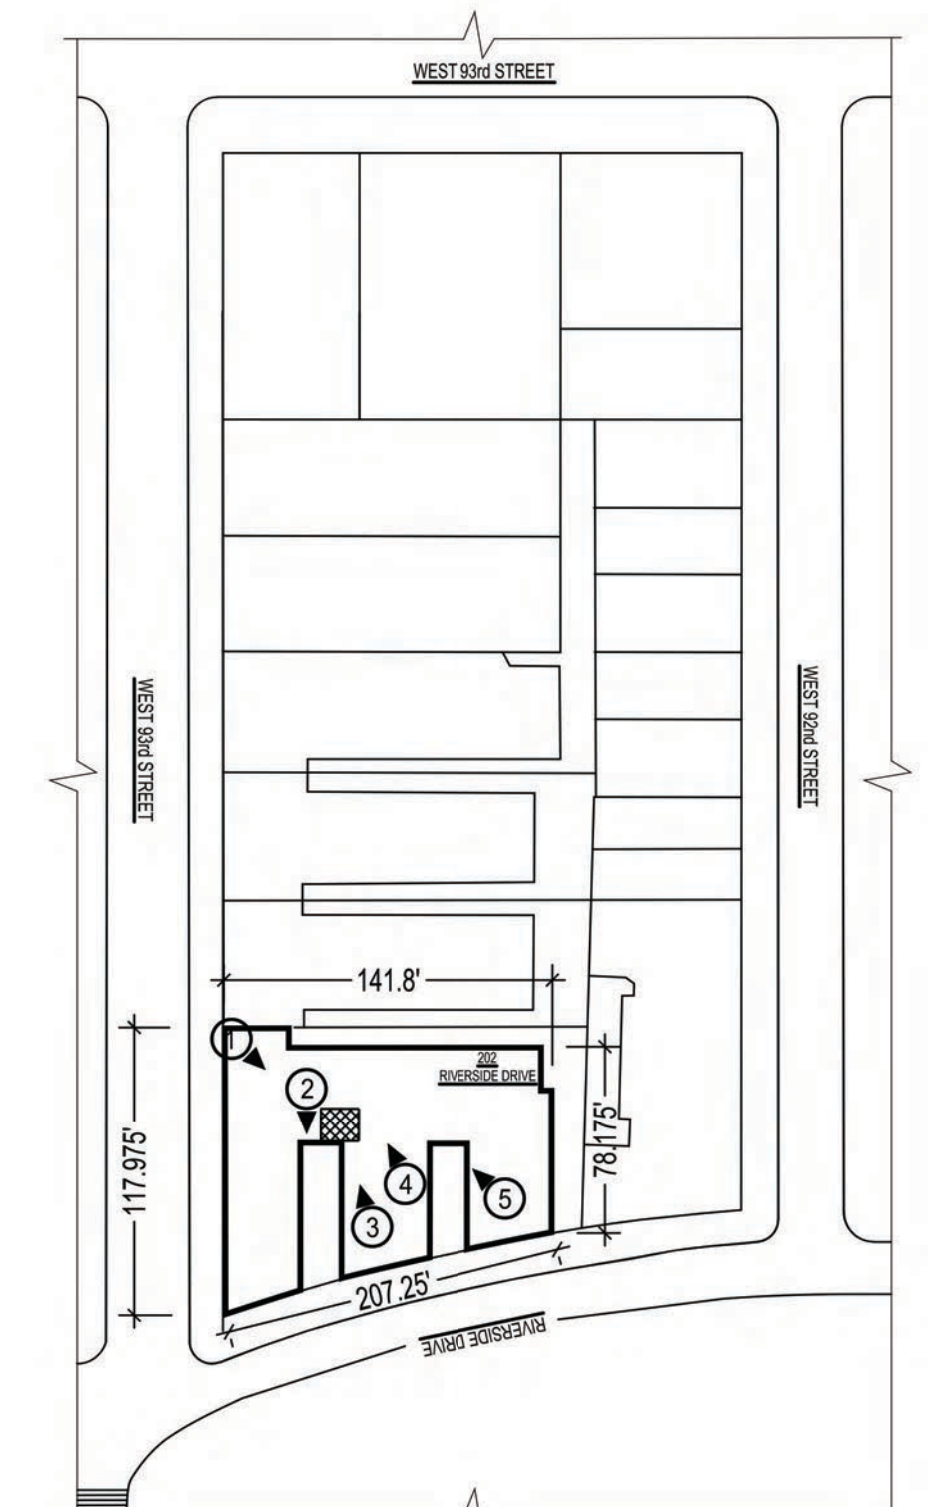


PHOTO REFERENCE PLAN



④ VIEW OF PROPOSED ELEVATION BULKHEAD & MACHINE ROOM ELEVATION



⑤ VIEW OF PROPOSED ELEVATION BULKHEAD & MACHINE ROOM ELEVATION

No.	REVISION	BY	DATE
JON DAVID LIBASCI REGISTERED ARCHITECT 435 CENTRAL PARK WEST NEW YORK, N.Y. 10025			
		RON KOPELS STUDIO 153 WEST 27th STREET #1003 NEW YORK, N.Y. 10001 EMAIL: ron@ronkops.com	
PROJECT TITLE: 202 RIVERSIDE DRIVE - ELEVATOR MACHINE ROOM RELOCATION 202 RIVERSIDE DRIVE NEW YORK, N.Y. 10025			
DRAWING TITLE: PHOTOGRAPHS OF ELEVATOR EXTENSION			
DOB BSCAN:			
SEAL AND SIGNATURE:		DATE: AUGUST, 17, 2018 PROJECT No: 200-202RSD DRAWING BY: CHK BY: R.K. DWG. No: LPC-002.00 CAD FILE No: SHEET: 50A	

JOHN DAVID LIBASCI
REGISTERED ARCHITECT
435 CENTRAL PARK WEST
NEW YORK, N.Y. 10025

RON KOPELS STUDIO
153 WEST 27th STREET #1003'
NEW YORK, N.Y. 10001
EMAIL: ron@ronkopels.com

PROJECT TITLE:
202 RIVERSIDE DRIVE - ELEVATOR
MACHINE ROOM RELOCATION
202 RIVERSIDE DRIVE
NEW YORK, N.Y. 10025

DRAWING TITLE:

PHOTOGRAPHS OF ELEVATOR
EXTENSION

DOB BSCAN:

SEAL AND SIGNATURE:	DATE: AUGUST, 17, 2018
	PROJECT No: 200-202RSP
	DRAWING BY:
	CHK BY: R.K
	DWG. No:
	LPC-002.00
CAD FILE No:	SHEET: 4 OF 8



① VIEW OF PROPOSED ELEVATION BULKHEAD & MACHINE ROOM ELEVATION



② VIEW OF PROPOSED ELEVATION BULKHEAD & MACHINE ROOM ELEVATION

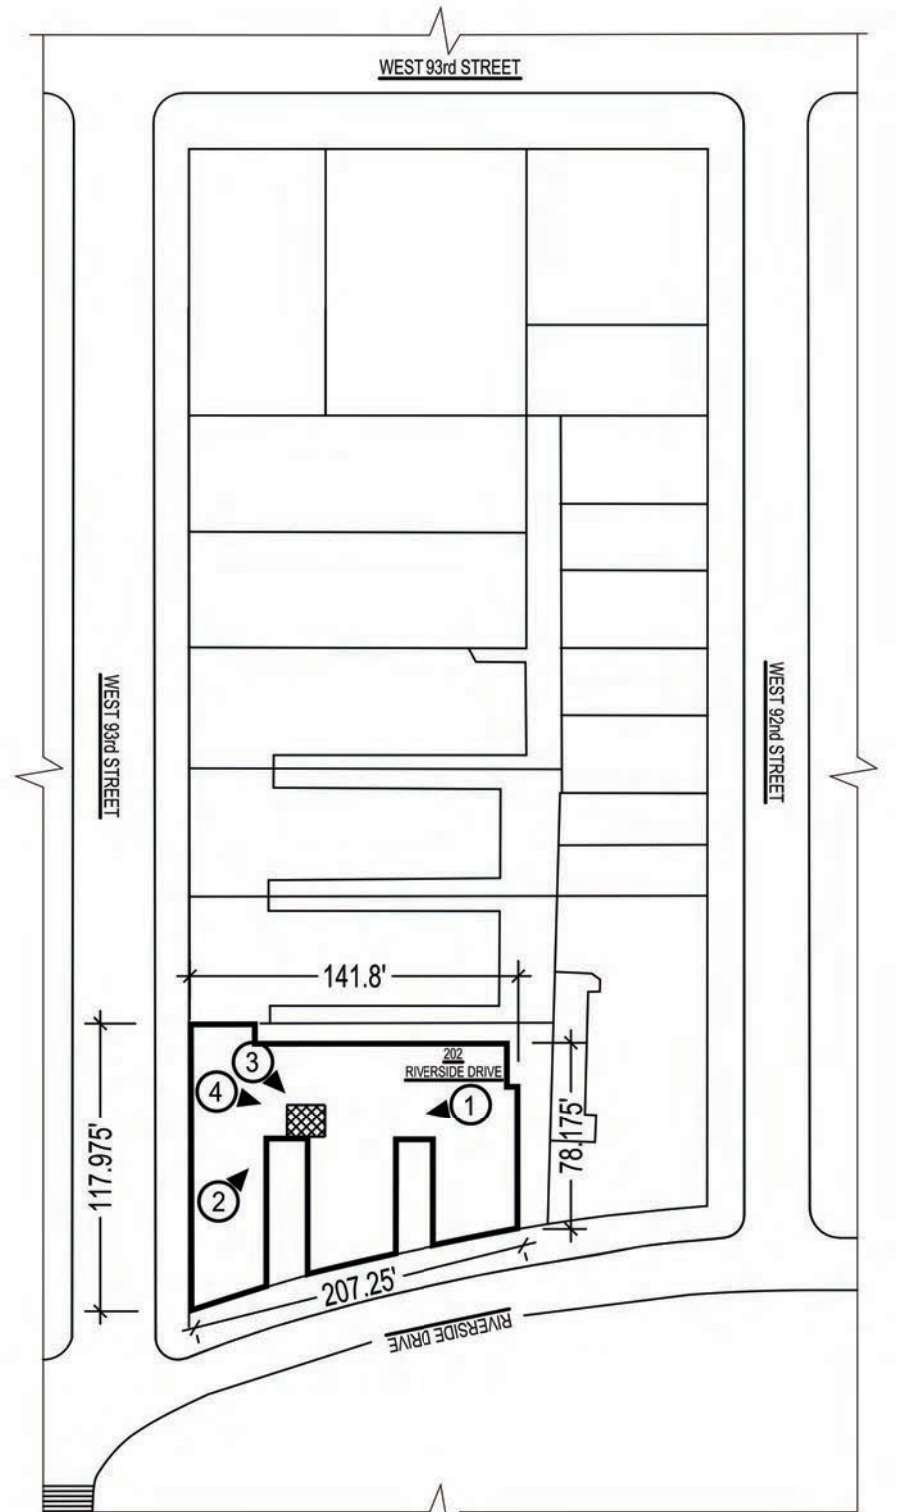


PHOTO REFERENCE PLAN



③ VIEW OF PROPOSED ELEVATION BULKHEAD & MACHINE ROOM ELEVATION



④ VIEW OF PROPOSED ELEVATION BULKHEAD & MACHINE ROOM ELEVATION

No.	REVISION	BY	DATE

JON DAVID LIBASCI
REGISTERED ARCHITECT
435 CENTRAL PARK WEST
NEW YORK, N.Y. 10025


RON KOPELS STUDIO
153 WEST 27th STREET #1003
NEW YORK, N.Y. 10001
EMAIL: ron@ronkopels.com

PROJECT TITLE:
**202 RIVERSIDE DRIVE - ELEVATOR
MACHINE ROOM RELOCATION**
202 RIVERSIDE DRIVE
NEW YORK, N.Y. 10025

DRAWING TITLE:
**PHOTOGRAPHS OF ELEVATOR
EXTENSION**

DOB BSCAN:

DATE: AUGUST, 17, 2018
PROJECT No: 200-202RSD
DRAWING BY: R.K.
DWG. No:
LPC-003.00
CAD FILE No: SHEET: 1 OF 9

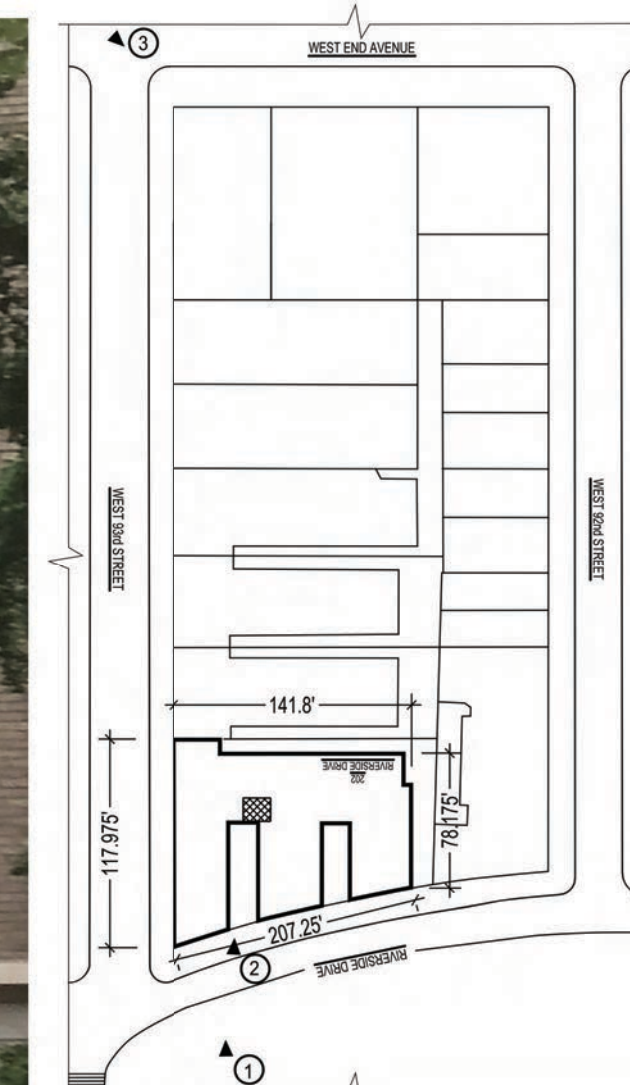[illegible]

JON DAVID LIBASCI
REGISTERED ARCHITECT
435 CENTRAL PARK WEST
NEW YORK, N.Y. 10025

RON KOPELS STUDIO
153 WEST 27th STREET #1003
NEW YORK, N.Y. 10001
EMAIL: ron@ronkopels.com

PROJECT TITLE:
202 RIVERSIDE DRIVE - ELEVATOR
MACHINE ROOM RELOCATION
202 RIVERSIDE DRIVE
NEW YORK, N.Y. 10025

DRAWING TITLE:

PHOTOGRAPHS OF ELEVATOR
EXTENSION

DOB RSCAN

SEAL AND SIGNATURE:	DATE: AUGUST, 17, 2008
	PROJECT No: 200-202R5
	DRAWING BY:
	CHK BY: R
	DWG. No:
	LPC-004.0
CAD FILE No:	SHEET



① VIEW OF 202 RSD NORTH COURTYARD
LOOKING SOUTH EXTENSION NOT VISIBLE



② VIEW OF 202 RSD LOOKING SOUTH FROM
WEST 93RD ST NOT VISIBLE

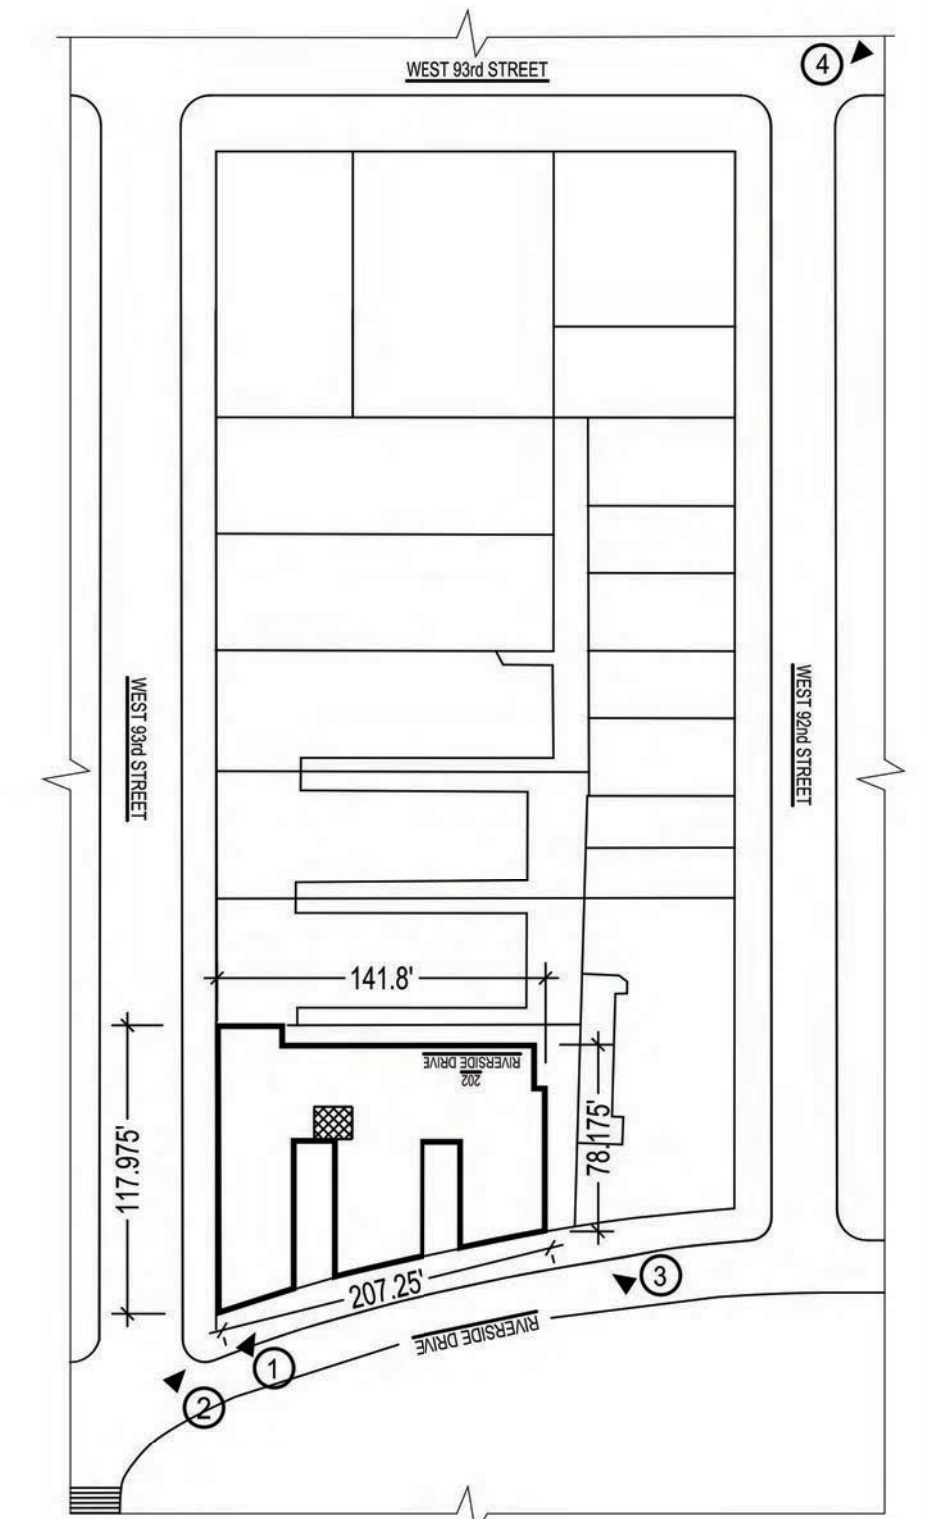


PHOTO REFERENCE PLAN



③ VIEW FROM WEST 91ST ST &
RSD EXTENSION
- NOT VISIBLE



④ VIEW FROM WEST 92ND & WEST END AVE
LOOKING NORTH WEST
-NOT VISIBLE

No.	REVISION	BY	DATE
JON DAVID LIBASCI REGISTERED ARCHITECT 435 CENTRAL PARK WEST NEW YORK, N.Y. 10025			
		RON KOPELS STUDIO 153 WEST 27TH STREET #1003 NEW YORK, N.Y. 10001 EMAIL: ron@ronkops.com	
PROJECT TITLE: 202 RIVERSIDE DRIVE - ELEVATOR MACHINE ROOM RELOCATION 202 RIVERSIDE DRIVE NEW YORK, N.Y. 10025			
DRAWING TITLE: PHOTOGRAPHS OF ELEVATOR EXTENSION			
DOB BSCAN:			
SEAL AND SIGNATURE:		DATE: AUGUST, 17, 2018 PROJECT No.: 200-202RSD DRAWING BY: CHK BY: R.K. DWG. No.: LPC-005.00 CAD FILE No.: SHEET: 8 OF 3	

JOHN DAVID LIBASCI
REGISTERED ARCHITECT
435 CENTRAL PARK WEST
NEW YORK, N.Y. 10025

RON KOPELS STUDIO
153 WEST 27th STREET #1003
NEW YORK, N.Y. 10001
EMAIL: ron@ronkopels.com

PROJECT TITLE:

**202 RIVERSIDE DRIVE - ELEVATOR
MACHINE ROOM RELOCATION**
202 RIVERSIDE DRIVE
NEW YORK, N.Y. 10025

DRAWING TITLE:

PHOTOGRAPHS OF ELEVATOR EXTENSION

DOB BSCAN:

SEAL AND SIGNATURE:

DATE: AUGUST, 17, 2018

PROJECT No: 200-202RSD

DRAWING BY:

CHK BY:	R.R.
WG. No:	

PC-005 00

AD FILE No:		SHEET:
-------------	--	--------