



2 PROPOSED FLOOR PLAN
3/8" = 1'-0"

HISTORIC DISTRICT MAP

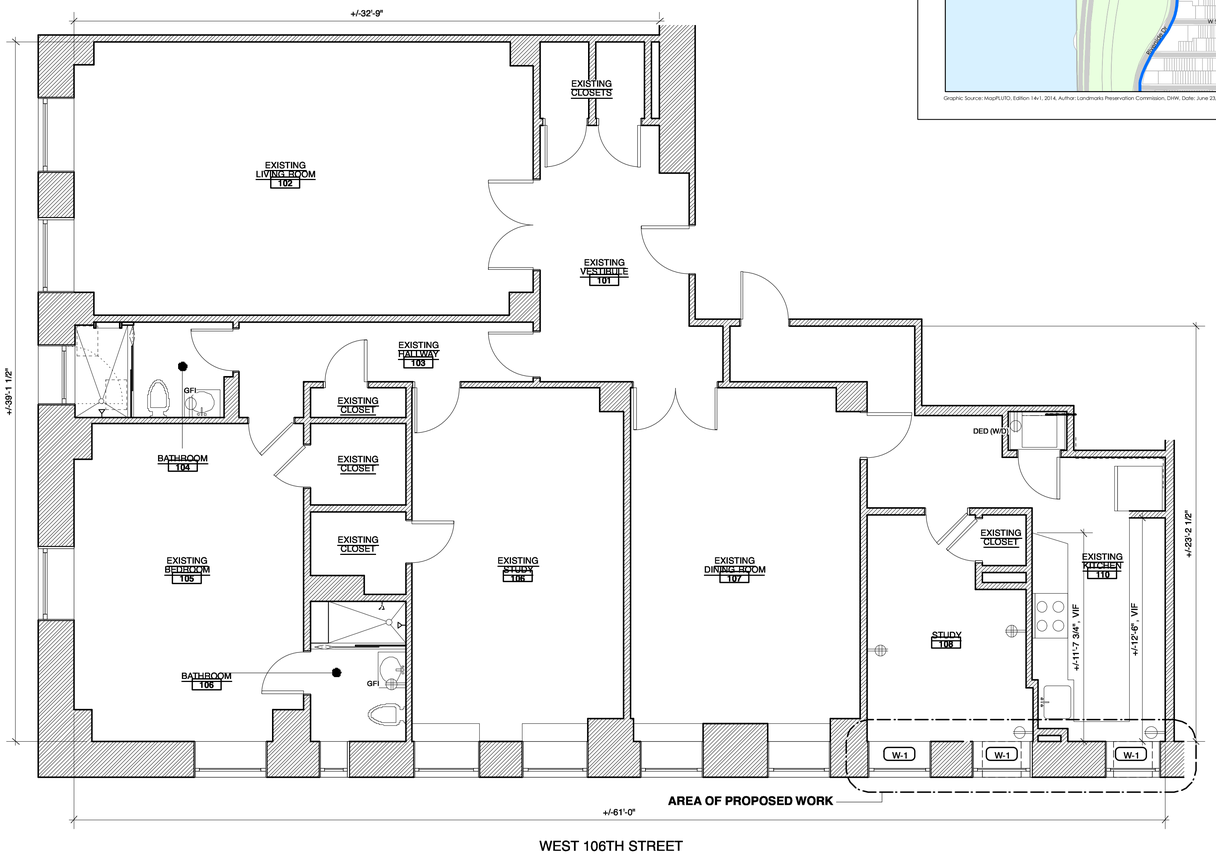

LOCATION PLAN

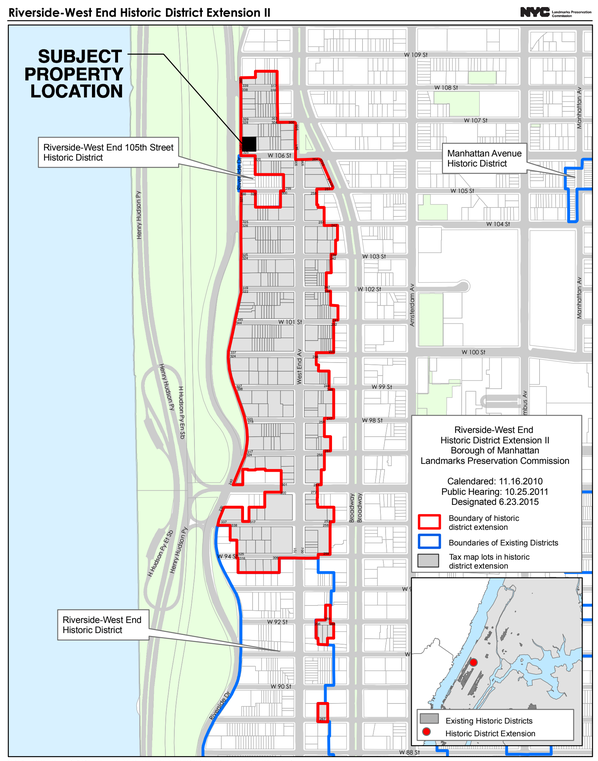

TAX PHOTO



WINDOW NOTES:

W-1

REPLACEMENT WINDOW AT EXISTING OPENING. SKYLINE WINDOWS CASEMENT WINDOW, GREY ANODIZED TO MATCH ADJACENT REPLACEMENT WINDOWS

HILLEL APARTMENT

340 RIVERSIDE DR
APT 7A
NEW YORK, NY
10025

DATE	REVISIONS
06.08.16	PRELIMINARY FILING SET
06.21.16	RESPONSE TO COMMENTS
07.01.16	FILING SET/ CONSTRUCTION DOCUMENTS

JOB NUMBER: 1614
PRINT DATE: 08.09.16
DRAWN BY: DCO
CHECKED BY: DCO

do ARCH
DAVID CONNOR ARCHITECT PLLC
917. 608. 8731 www.doarchnyc.com
124 WEST 30TH STREET • #305 • NYC 10001

GENERAL INFORMATION + AC DETAILS

LPC.1

SHEET 1 of 6



PROPOSED WINDOWS



EXISTING WINDOWS

HILLEL APARTMENT

340 RIVERSIDE DR
APT 7A
NEW YORK, NY
10025

DATE	REVISIONS
06.08.16	PRELIMINARY FILING SET
06.21.16	RESPONSE TO COMMENTS
07.01.16	FILING SET/ CONSTRUCTION DOCUMENTS

JOB NUMBER: 1614
PRINT DATE: 08.09.16
DRAWN BY: DCO
CHECKED BY: DCO

do ARCH
DAVID CHRISTOPHER ARCHITECTS PLLC
917. 608. 8731 www.doarchnyc.com
124 WEST 30TH STREET • #305 • NYC 10001

OVERALL PHOTOS

LPC.2

SHEET 2of 6





PROPOSED WINDOWS





EXISTING WINDOWS

HILLEL APARTMENT

340 RIVERSIDE DR
APT 7A
NEW YORK, NY
10025

DATE	*REVISIONS*
06.08.16	PRELIMINARY FILING SET
06.21.16	RESPONSE TO COMMENTS
07.01.16	FILING SET/ CONSTRUCTION DOCUMENTS


JOB NUMBER: 1614
PRINT DATE: 08.09.16
DRAWN BY: DCO
CHECKED BY: DCO

do ARCH
DAVID C. ORECHOWSKY ARCHITECTS PLLC
917 . 608 . 8731 www.doarchnyc.com
124 WEST 30TH STREET • #305 • NYC 10001

DETAIL PHOTOS


LPC.3

SHEET 3of 6

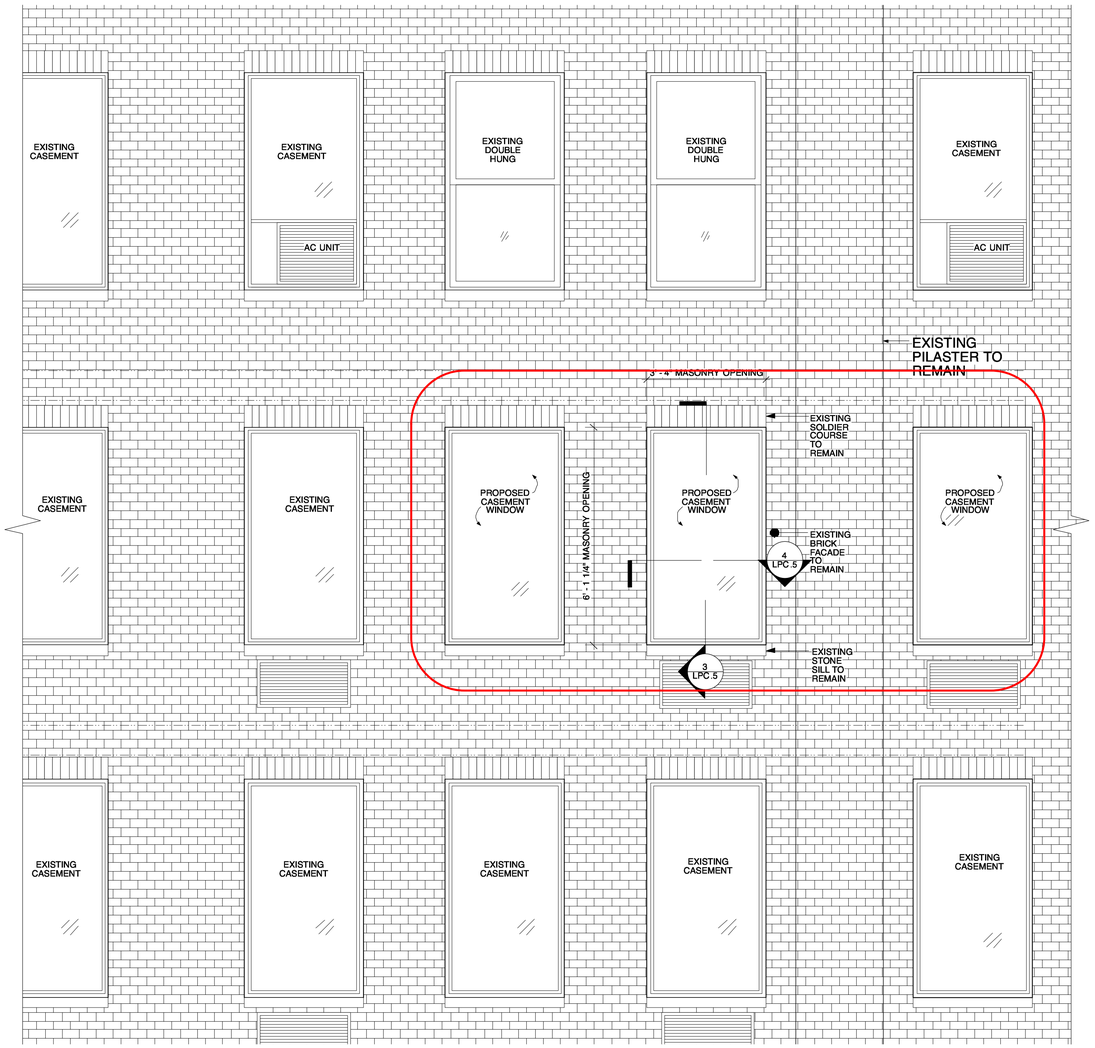

2 EXTERIOR ELEVATION
SCALE: 1/2" = 1'-0"

PROPOSED WINDOWS

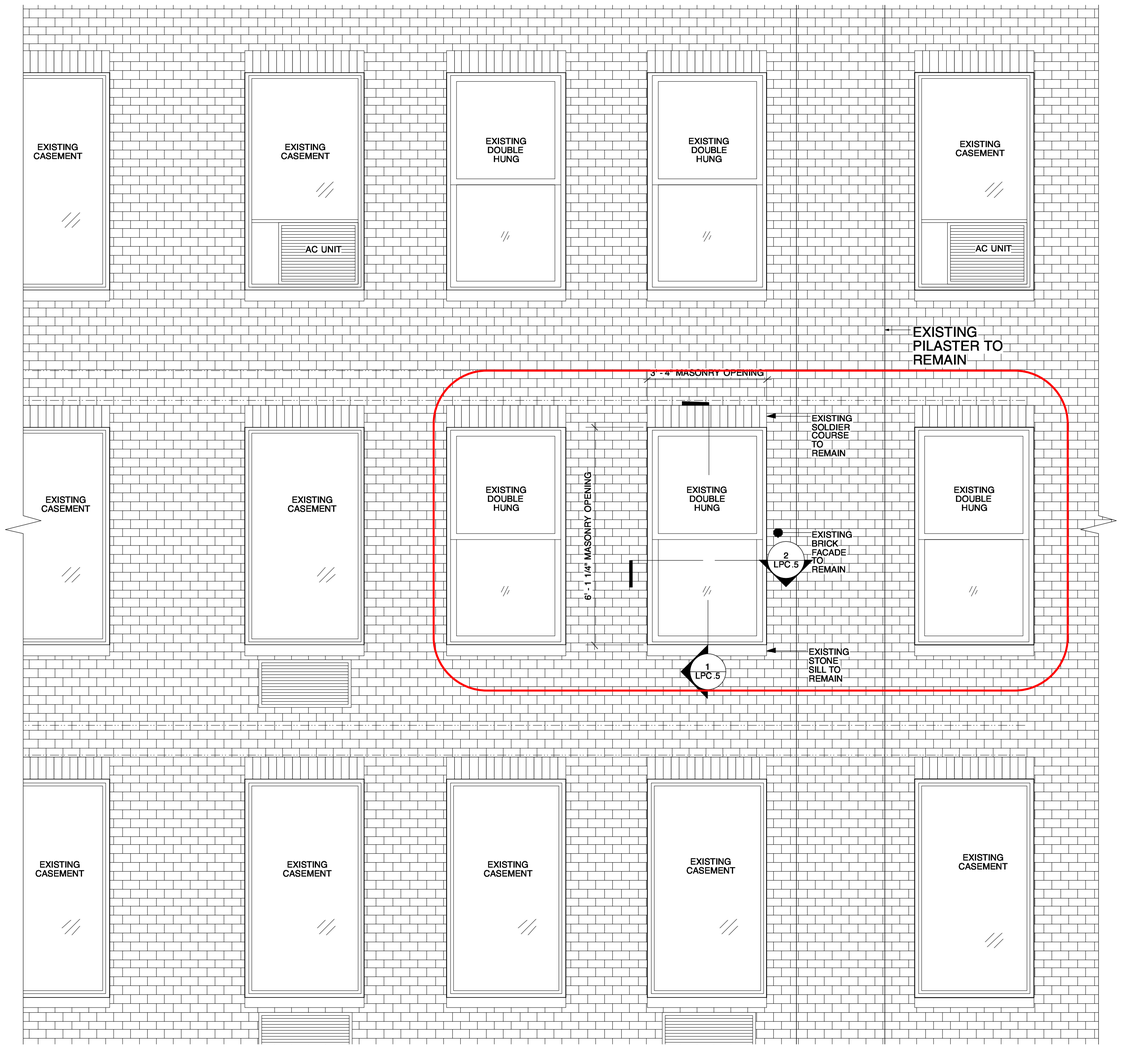

1 EXTERIOR ELEVATION
SCALE: 1/2" = 1'-0"

EXISTING WINDOWS

HILLEL APARTMENT

340 RIVERSIDE DR
APT 7A
NEW YORK, NY
10025

DATE	REVISIONS
06.08.16	PRELIMINARY FILING SET
06.21.16	RESPONSE TO COMMENTS
07.01.16	FILING SET/ CONSTRUCTION DOCUMENTS


JOB NUMBER: 1614
PRINT DATE: 08.09.16
DRAWN BY: DCO
CHECKED BY: DCO

DO ARCH
DAVID CHOYNOWSKI ARCHITECT PLLC
917 . 608 . 8731 www.doarchnyc.com
124 WEST 30TH STREET • #305 • NYC 10001


WINDOW ELEVATIONS


LPC.4

SHEET 4 of 6

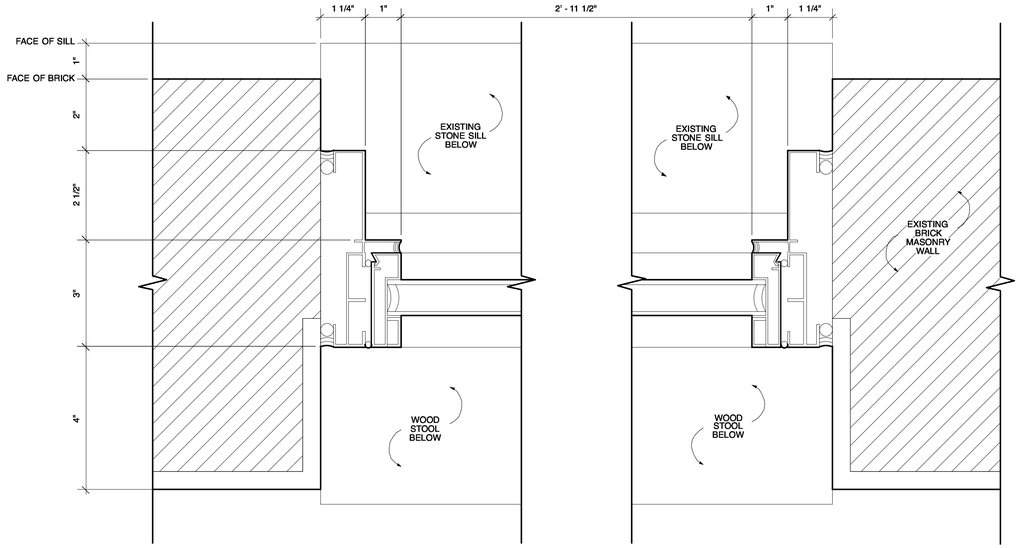


4 JAMB DETAILS - PROPOSED
6" = 1' - 0"

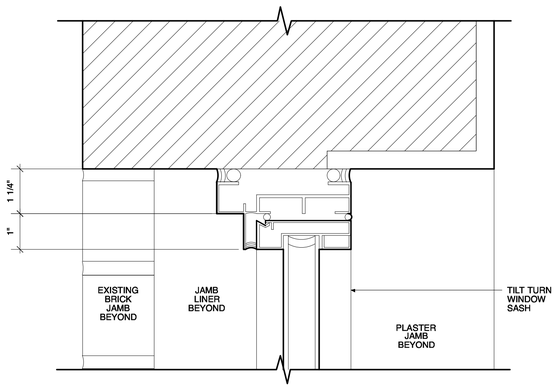

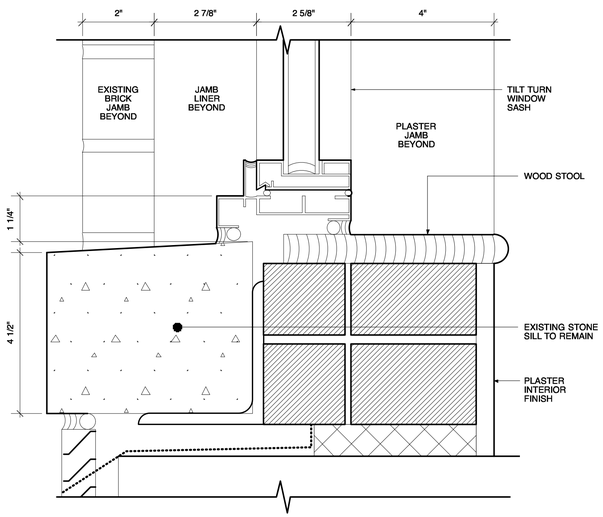


3 HEAD AND SILL DETAILS - PROPOSED
6" = 1' - 0"

PROPOSED WINDOWS

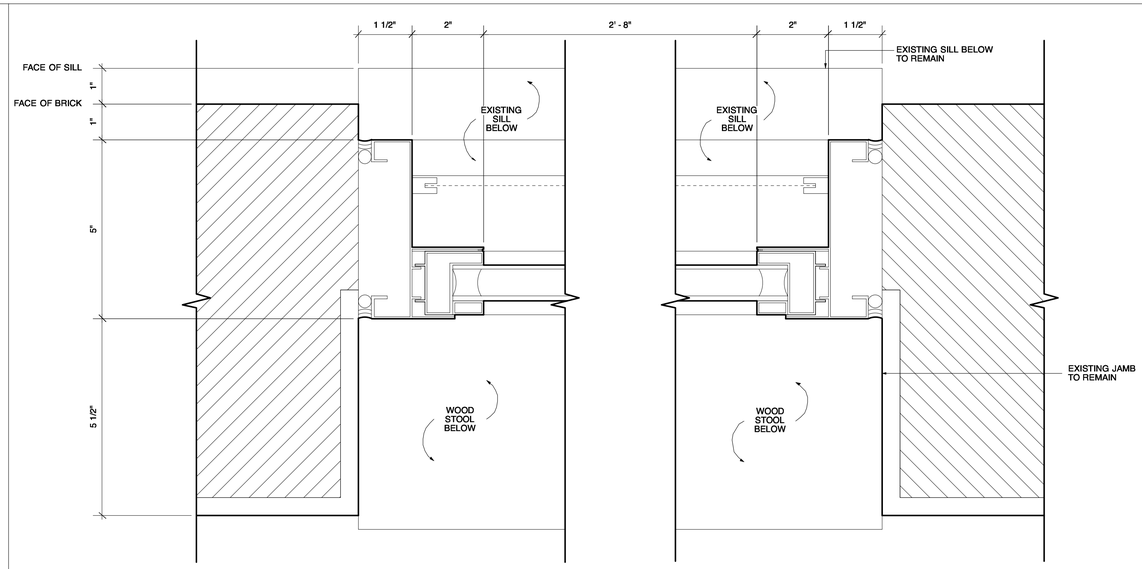

2 JAMB DETAILS - EXISTING
6" = 1' - 0"

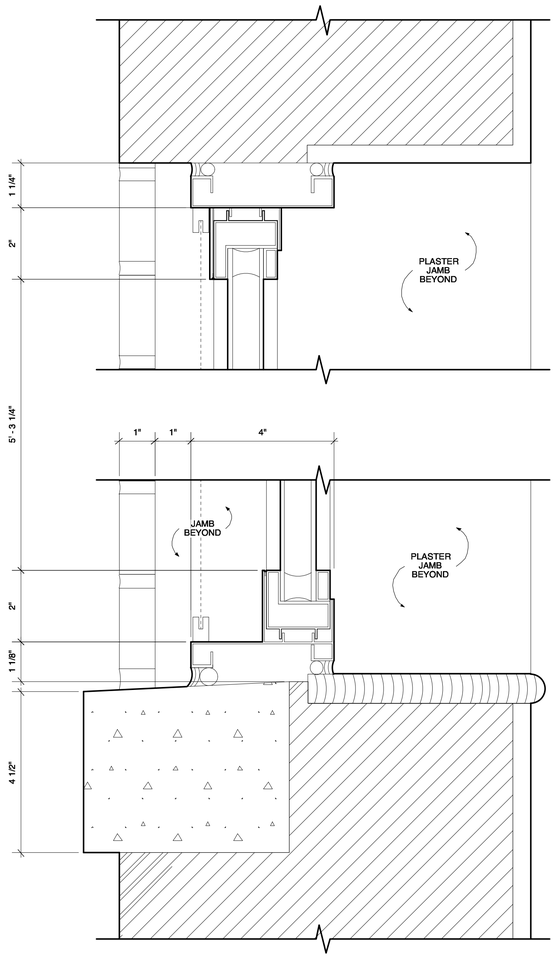

1 HEAD/SILL DETAIL - EXISTING
6" = 1' - 0"

EXISTING WINDOWS

HILLEL APARTMENT

340 RIVERSIDE DR
APT 7A
NEW YORK, NY
10025

DATE	REVISIONS
06.08.16	PRELIMINARY FILING SET
06.21.16	RESPONSE TO COMMENTS
07.01.16	FILING SET/ CONSTRUCTION DOCUMENTS


JOB NUMBER:	1614
PRINT DATE:	08.09.16
DRAWN BY:	DCO
CHECKED BY:	DCO

DO ARCH
DAVID CHRISTOPHER ARCHITECT, AIA
917. 608. 8731 www.doarchnyc.com
124 WEST 30TH STREET • #305 • NYC 10001

WINDOW DETAILS


LPC.5

SHEET 5of 6

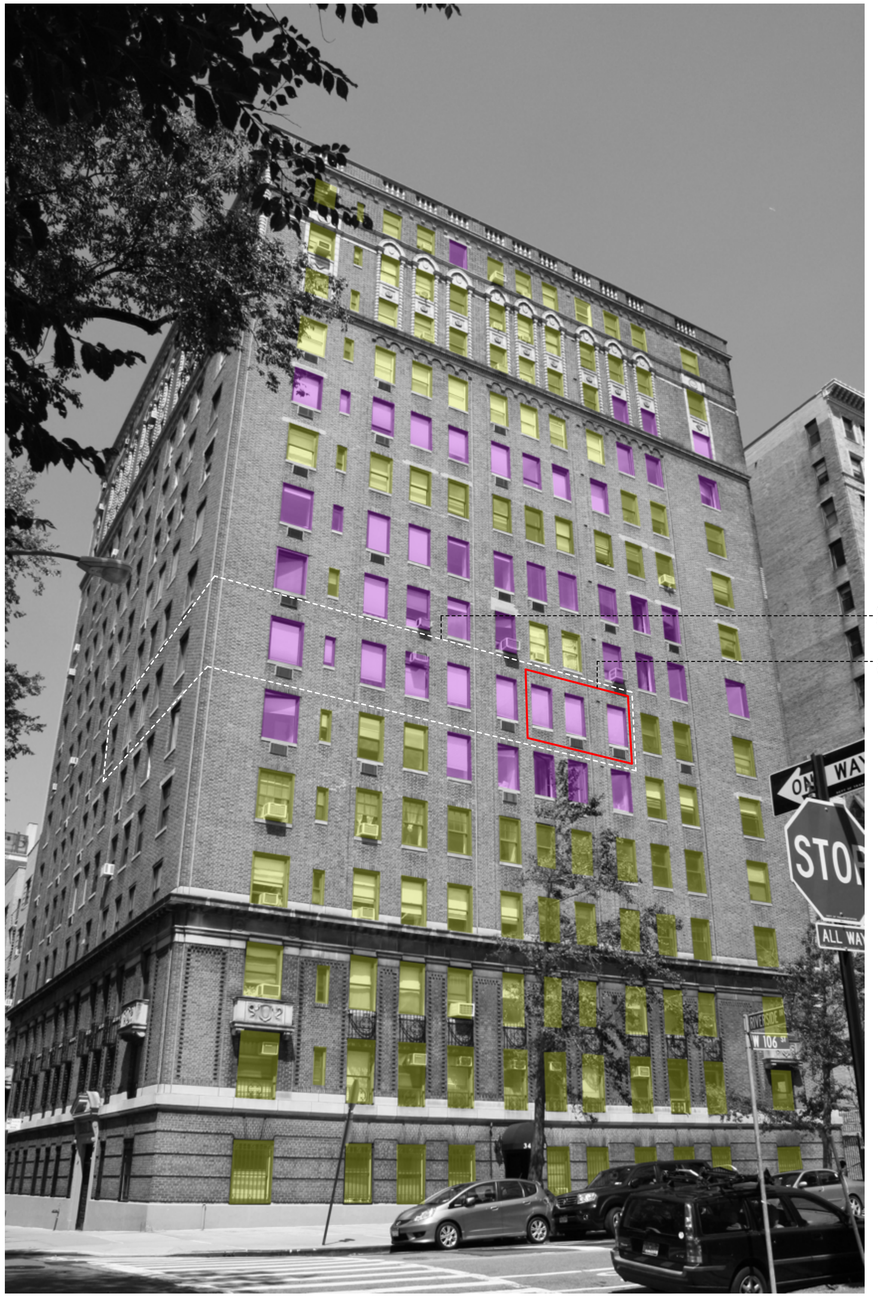

LEGEND	
= CASEMENT WINDOW	= DOUBLE HUNG WINDOW

PROPOSED WINDOWS

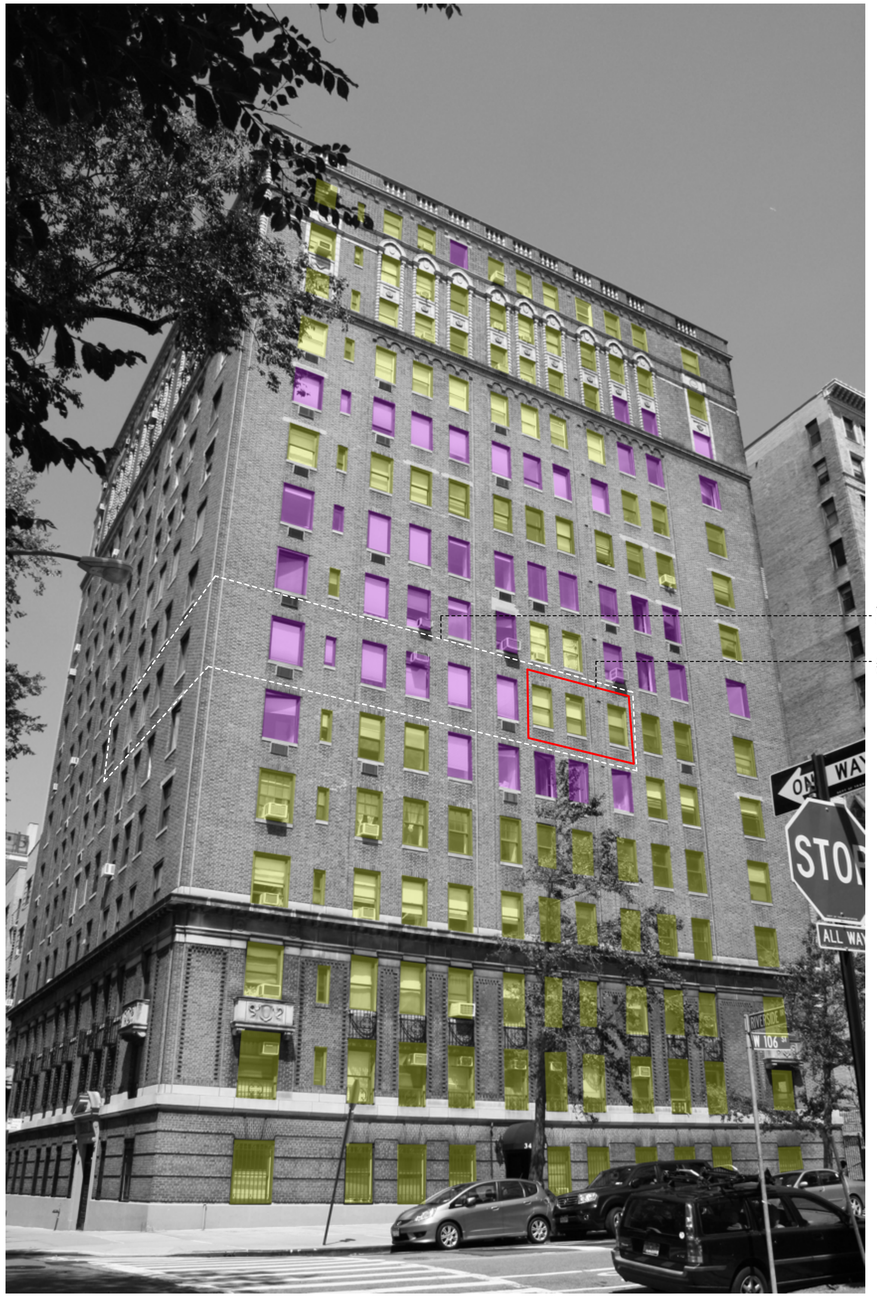

DOCUMENTATION OF EXISTING CONDITIONS			
TOTAL NUMBER OF WINDOWS ON SUBJECT FACADE =	178	NUMBER OF EXISTING CASEMENTS IN SUBJECT UNIT =	10
NUMBER OF CASEMENT WINDOWS =	48	TOTAL NUMBER OF WINDOWS IN SUBJECT UNIT =	13
NUMBER OF DOUBLE HUNG WINDOWS =	130		

EXISTING WINDOWS

HILLEL APARTMENT

340 RIVERSIDE DR
APT 7A
NEW YORK, NY
10025

DATE	*REVISIONS*
06.08.16	PRELIMINARY FILING SET
06.21.16	RESPONSE TO COMMENTS
07.01.16	FILING SET/ CONSTRUCTION DOCUMENTS

JOB NUMBER:	1614
PRINT DATE:	08.09.16
DRAWN BY:	DCO
CHECKED BY:	DCO

do ARCH
ARCHITECTURE & INTERIORS
917. 608. 8731 www.doarchnyc.com
124 WEST 30TH STREET • #305 • NYC 10001

OVERALL PHOTOS

LPC.6

SHEET 6of 6